


MARK	POS.	Q.TY	DENOMINATION	LENGTH (mm)	MATERIAL GRADE	STR. CAT.	WEIGHT (Kg)	P. SURF. (m^2)	NOTES
CWUAP114	1763	1	HEB220	5625	S355J2	5	402.4	7.14	
CWUAP114	1790	4	PL10x95.2	188	S275JR	5	5.6	0.16	
CWUAP115	1763	1	HEB220	5625	S355J2	5	402.4	7.14	
CWUAP115	1790	4	PL10x95.2	188	S275JR	5	5.6	0.16	
CWUAP116	1790	4	PL10x95.2	188	S275JR	5	5.6	0.16	
CWUAP116	1903	1	HEB220	5625	S355J2	5	402.4	7.14	
CWUAP116	1918	1	PL10x95.2	188	S275JR	5	1.4	0.04	
CWUAP116	2035	1	HEB220	1397	S355J2	5	99.6	1.77	
						TOTALE	1324.8	23.74	

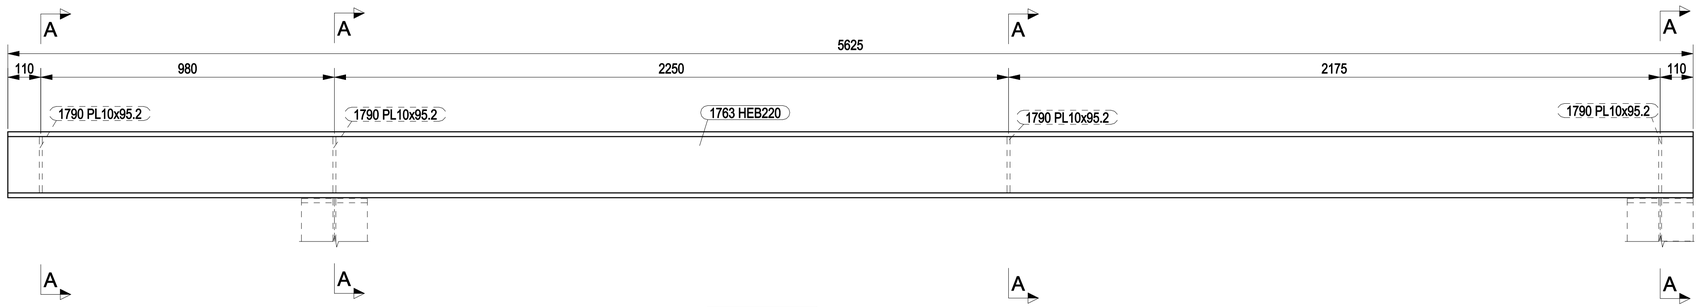


CWUAP114

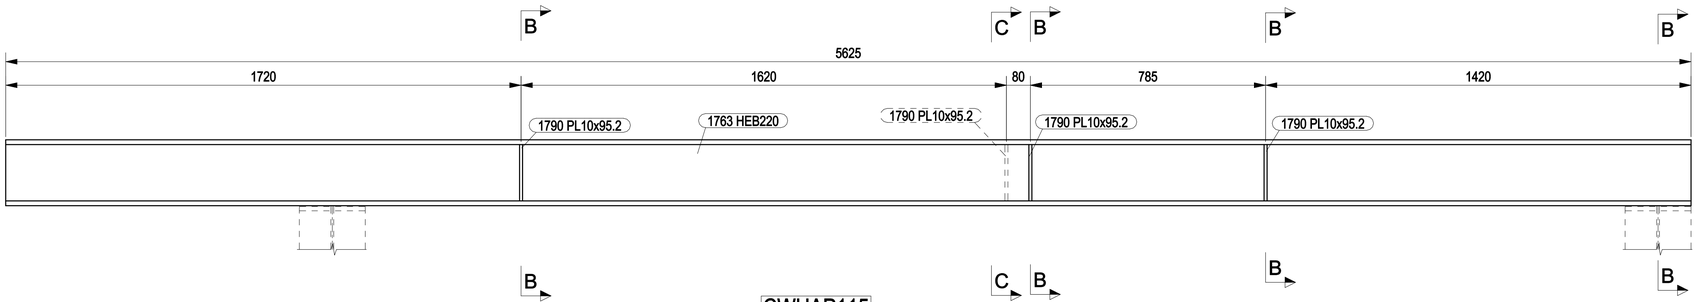


CWUAP115

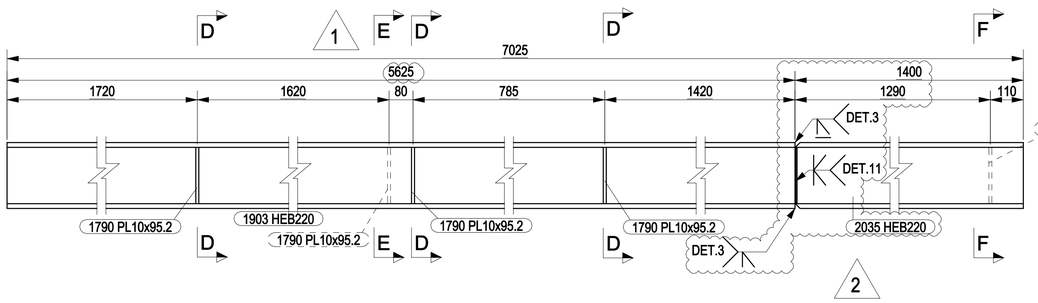


CWUAP116

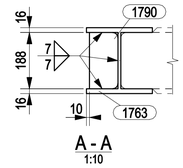


A - A
1:10

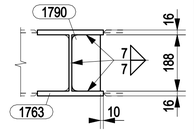


B - B
1:10

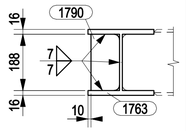


C - C
1:10

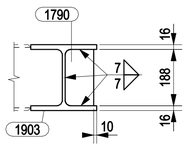

D - D
1:10

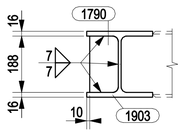


E - E
1:10

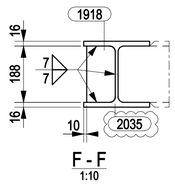


F - F
1:10

2

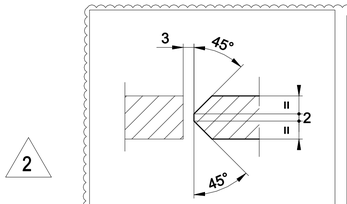

DETAIL 11

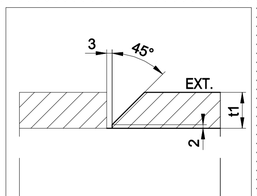


DETAIL 3

NOTES

1 – ALL DIMENSIONS AND ELEVATIONS ARE IN MILLIMETERS U.N.O.
2 – ALL ELEVATIONS ARE REFERED TO C.D.

KEY PLAN

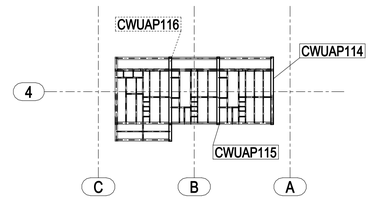

PLAN AT EL +38710 TOS

HOLDS

REFERENCE DRAWINGS

DWG No.	DESCRIPTION
123A90-DDL-ST-DD-90125-001 TO 005	STORAGE VESSEL - WALKWAYS - ASSEMBLY AND DETAILS

REV.	DATE	DRN	CHKD	APPD	DESCRIPTION
2	25/09/2024	CM-TS	MR	DC	REVISED WHERE INDICATED
1	10/09/2024	CM-TS	MR	DC	REVISED WHERE INDICATED
0	01/08/2024	CM-TS	MR	DC	ISSUED FOR CONSTRUCTION

CROSSWIND

ROSETTI MARINO

TITLE :
BASE LOAD POWER HUB (BLPH)
STORAGE VESSEL – WALKWAYS ROW 4 PLAN EL. +38.710 T.O.S.
MARK CWUAP114 TO CWUAP116

CONTRACT NO./TITLE CW-I-WP4-2023-05/HOLLANDSE KUST NOORD WIND PARK			SCALE 1:10
DRAWN CM-TS	CHECKED M.ROSSI	APPROVED D.CASADIO	DATE 25/09/2024

A1	DRAWING NO. 123A90-FDL-ST-DD-90712	SHEET 001	REV. 2