


MARK	POS.	Q.TY	DENOMINATION	LENGTH (mm)	MATERIAL GRADE	STR. CAT.	WEIGHT (Kg)	P. SURF. (m^2)	NOTES
CWUAP126	1768	1	IPE220	4416	S355J2	5	112.0	3.74	
CWUAP126	1791	2	PL8x42	202	S275JR	5	1.1	0.04	
CWUAP127	1768	1	IPE220	4416	S355J2	5	112.0	3.74	
CWUAP127	1791	2	PL8x42	202	S275JR	5	1.1	0.04	
CWUAP129	1769	1	IPE220	2272	S355J2	5	56.8	1.93	
CWUAP131	1770	1	IPE220	757	S355J2	5	17.0	0.64	
CWUAP132	1770	1	IPE220	757	S355J2	5	17.0	0.64	
CWUAP133	1770	1	IPE220	757	S355J2	5	17.0	0.64	
CWUAP134	1770	1	IPE220	757	S355J2	5	17.0	0.64	
CWUAP135	1771	1	IPE220	1712	S355J2	5	42.1	1.45	
CWUAP135	1791	1	PL8x42	202	S275JR	5	0.5	0.02	
CWUAP136	1771	1	IPE220	1712	S355J2	5	42.1	1.45	
CWUAP136	1791	1	PL8x42	202	S275JR	5	0.5	0.02	
						TOTALE	436.1	15.01	

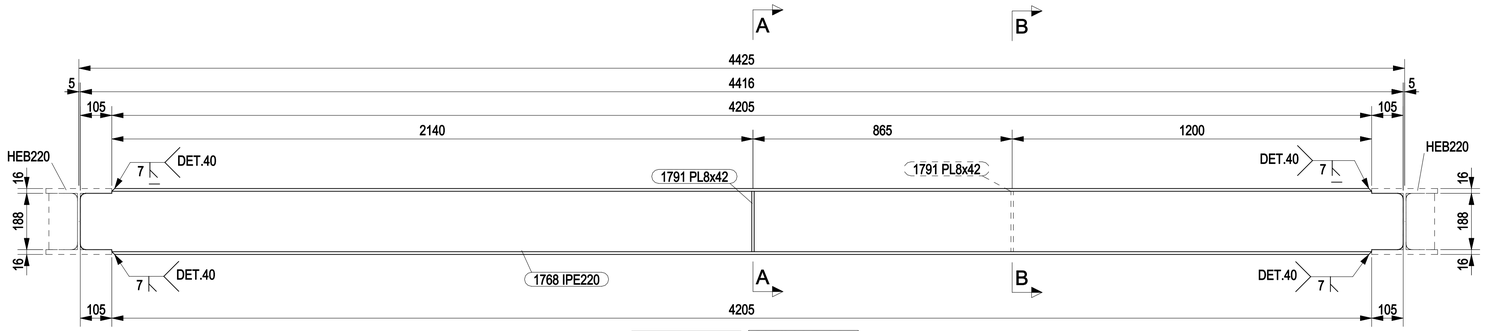


CWUAP126 CWUAP127

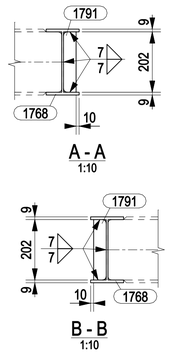


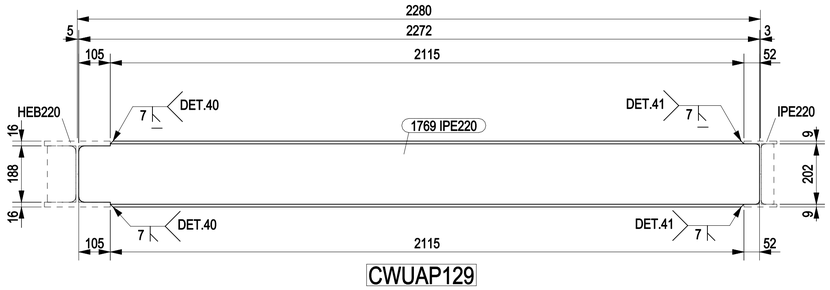


CWUAP129

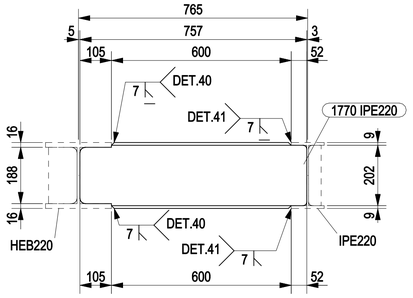


CWUAP131 CWUAP132
CWUAP133 CWUAP134

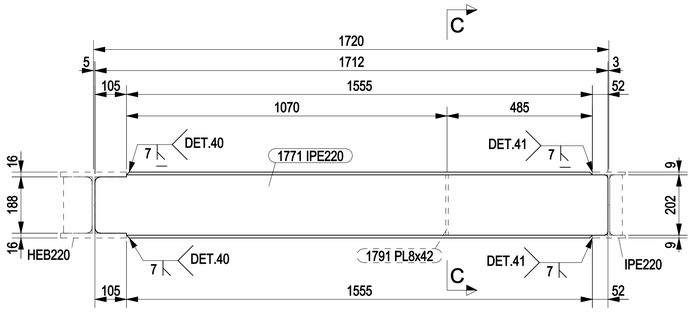


CWUAP135 CWUAP136

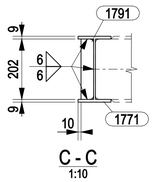

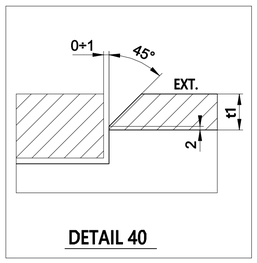

DETAIL 40

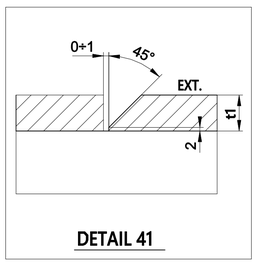


DETAIL 41

NOTES

1 – ALL DIMENSIONS AND ELEVATIONS ARE IN MILLIMETERS U.N.O.
2 – ALL ELEVATIONS ARE REFERED TO C.D.
3 – ALL WELDS CATEGORY ARE V

KEY PLAN

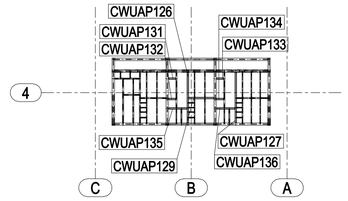

PLAN AT EL +38710 TOS

HOLDS

REFERENCE DRAWINGS

DWG No.	DESCRIPTION
123A90-DDL-ST-DD-90125-001 TO 005	STORAGE VESSEL - WALKWAYS - ASSEMBLY AND DETAILS

REV.	DATE	DRN	CHKD	APPD	DESCRIPTION
0	01/08/2024	CM-TS	MR	DC	ISSUED FOR CONSTRUCTION

CROSSWIND

ROSETTI MARINO

TITLE :
BASE LOAD POWER HUB (BLPH)
STORAGE VESSEL – WALKWAYS ROW 4 PLAN EL. +38.710 T.O.S.
MARK CWUAP126 – CWUAP127 – CWUAP129 – CWUAP131 TO CWUAP136

CONTRACT NO./TITLE CW-I-WP4-2023-05/HOLLANDSE KUST NOORD WIND PARK			SCALE 1:10
DRAWN CM-TS	CHECKED M.ROSSI	APPROVED D.CASADIO	DATE 01/08/2024
A1	DRAWING NO. 123A90-FDL-ST-DD-90713	SHEET 001	REV. 0