

MARK	POS.	Q.TY	DENOMINATION	LENGTH (mm)	MATERIAL GRADE	STR. CAT.	WEIGHT (Kg)	P. SURF. (m^2)	NOTES
CWUAP137	1772	1	IPE220	3107	S355J2	5	78.7	2.63	
CWUAP137	1791	2	PL8x42	202	S275JR	5	1.1	0.04	
CWUAP138	1772	1	IPE220	3107	S355J2	5	78.7	2.63	
CWUAP138	1791	2	PL8x42	202	S275JR	5	1.1	0.04	
CWUAP176	1797	1	IPE220	1302	S355J2	5	31.3	1.10	
CWUAP177	1797	1	IPE220	1302	S355J2	5	31.3	1.10	
CWUAP178	1798	1	IPE220	2772	S355J2	5	69.9	2.35	
CWUAP216	1805	1	IPE160	555	S355J2	5	7.8	0.35	
CWUAP217	1805	1	IPE160	555	S355J2	5	7.8	0.35	
CWUAP218	1805	1	IPE160	555	S355J2	5	7.8	0.35	
CWUAP219	1805	1	IPE160	555	S355J2	5	7.8	0.35	
CWUAP220	1805	1	IPE160	555	S355J2	5	7.8	0.35	
CWUAP221	1805	1	IPE160	555	S355J2	5	7.8	0.35	
CWUAP222	1805	1	IPE160	555	S355J2	5	7.8	0.35	
CWUAP223	1805	1	IPE160	555	S355J2	5	7.8	0.35	
						TOTALE	354.4	12.68	

1

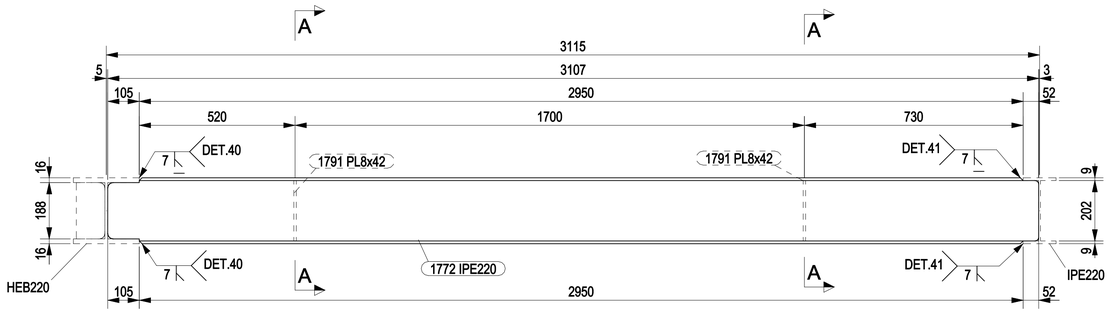

CWUAP137 CWUAP138

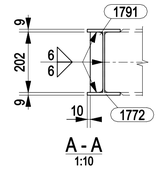


A - A
1:10

NOTES


1 – ALL DIMENSIONS AND ELEVATIONS ARE IN MILLIMETERS U.N.O.
2 – ALL ELEVATIONS ARE REFERED TO C.D.
3 – ALL WELDS CATEGORY ARE V

KEY PLAN

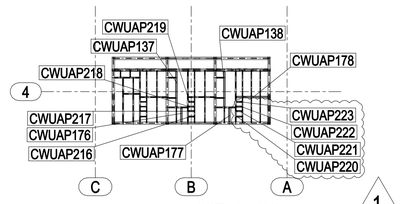


PLAN AT EL +38710 TOS


1

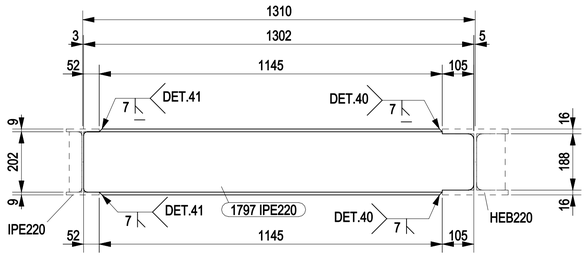


CWUAP176 CWUAP177

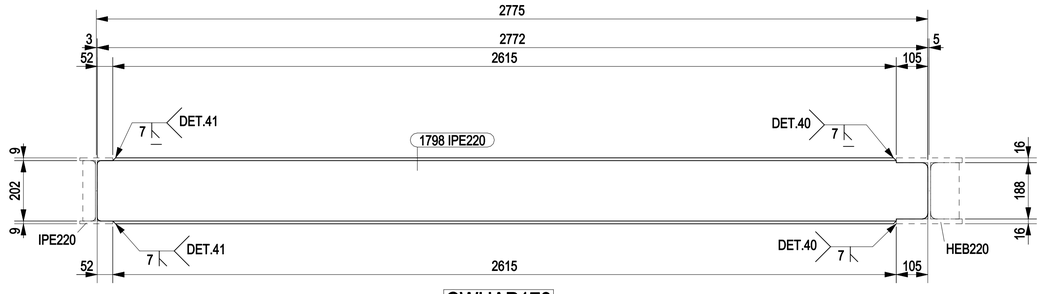


CWUAP178

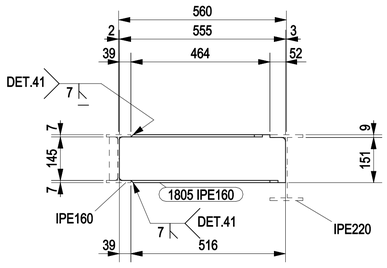

CWUAP216 CWUAP217 CWUAP218 CWUAP219
CWUAP220 CWUAP221 CWUAP222 CWUAP223

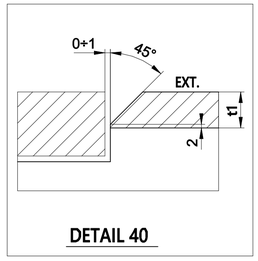

DETAIL 40

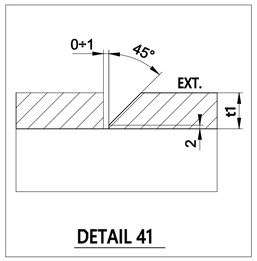

DETAIL 41

HOLDS

REFERENCE DRAWINGS

DWG No.	DESCRIPTION
123A90-DDL-ST-DD-90125-001 TO 005	STORAGE VESSEL - WALKWAYS - ASSEMBLY AND DETAILS

REV.	DATE	DRN	CHKD	APPD	DESCRIPTION
1	28/08/2024	CM-TS	MR	DC	REVISED WHERE INDICATED
0	01/08/2024	CM-TS	MR	DC	ISSUED FOR CONSTRUCTION

CROSSWIND

ROSETTI MARINO

TITLE :
BASE LOAD POWER HUB (BLPH)
STORAGE VESSEL – WALKWAYS ROW 4 PLAN EL. +38.710 T.O.S.
MARK CWUAP137 – CWUAP138 – CWUAP176 TO CWUAP178 – CWUAP216 TO CWUAP223

CONTRACT NO./TITLE CW-I-WP4-2023-05/HOLLANDSE KUST NOORD WIND PARK			SCALE 1:10
DRAWN CM-TS	CHECKED M.ROSSI	APPROVED D.CASADIO	DATE 28/08/2024
A1	DRAWING NO. 123A90-FDL-ST-DD-90714	SHEET 001	REV. 1