


MARK	POS.	Q.TY	DENOMINATION	LENGTH (mm)	MATERIAL GRADE	STR. CAT.	WEIGHT (Kg)	P. SURF. (m^2)	NOTES
CWUAP225	1806	1	IPE160	2167	S355J2	5	31.7	1.35	
CWUAP226	1806	1	IPE160	2167	S355J2	5	31.7	1.35	
CWUAP227	1806	1	IPE160	2167	S355J2	5	31.7	1.35	
CWUAP228	1806	1	IPE160	2167	S355J2	5	31.7	1.35	
CWUAP229	1806	1	IPE160	2167	S355J2	5	31.7	1.35	
CWUAP229	1825	4	PL6x28.5	145	S275JR	5	0.8	0.04	
CWUAP230	1806	1	IPE160	2167	S355J2	5	31.7	1.35	
CWUAP230	1825	4	PL6x28.5	145	S275JR	5	0.8	0.04	
CWUAP231	1806	1	IPE160	2167	S355J2	5	31.7	1.35	
CWUAP231	1825	4	PL6x28.5	145	S275JR	5	0.8	0.04	
						TOTALE	224.0	9.57	

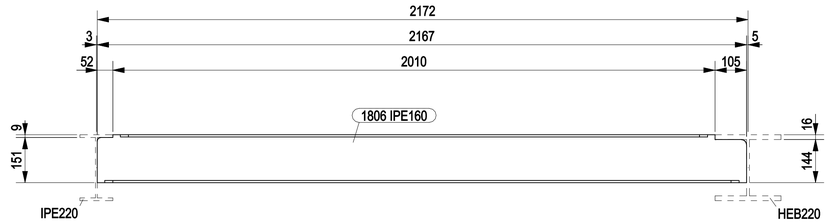


CWUAP225 CWUAP226 CWUAP227 CWUAP228

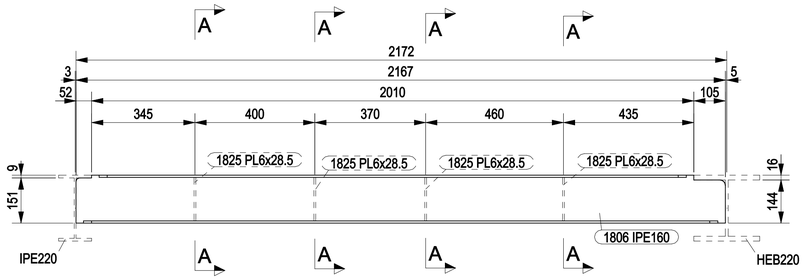


CWUAP229

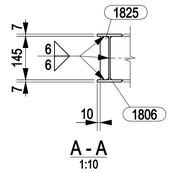


A - A
1:10

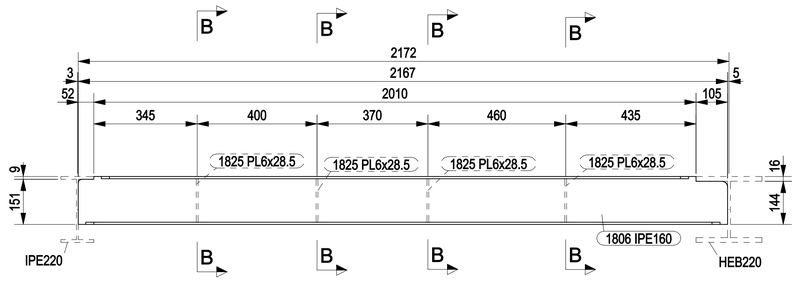


CWUAP230

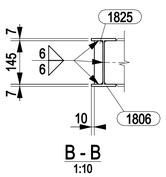

B - B
1:10

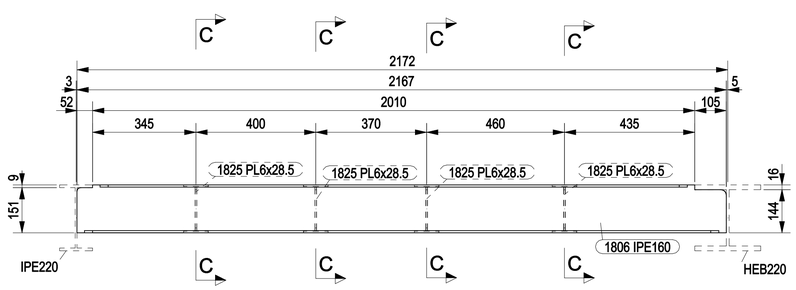

CWUAP231

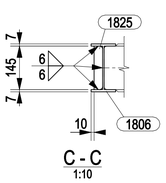


C - C
1:10

NOTES

1 – ALL DIMENSIONS AND ELEVATIONS ARE IN MILLIMETERS U.N.O.
2 – ALL ELEVATIONS ARE REFERED TO C.D.

KEY PLAN

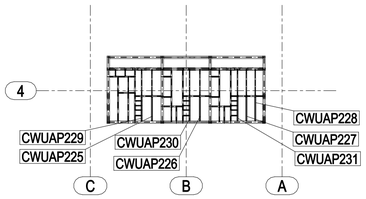

PLAN AT EL +38710 TOS

HOLDS

REFERENCE DRAWINGS

DWG No.	DESCRIPTION
123A90-DDL-ST-DD-90125-001 TO 005	STORAGE VESSEL - WALKWAYS - ASSEMBLY AND DETAILS

REV.	DATE	DRN	CHKD	APPD	DESCRIPTION
0	01/08/2024	CM-TS	MR	DC	ISSUED FOR CONSTRUCTION

CROSSWIND

ROSETTI MARINO

TITLE :
BASE LOAD POWER HUB (BLPH)
STORAGE VESSEL – WALKWAYS ROW 4 PLAN EL. +38.710 T.O.S.
MARK CWUAP225 TO CWUAP231

CONTRACT NO./TITLE CW-I-WP4-2023-05/HOLLANDSE KUST NOORD WIND PARK			SCALE 1:10
DRAWN CM-TS	CHECKED M.ROSSI	APPROVED D.CASADIO	DATE 01/08/2024

	DRAWING NO.	SHEET	REV.
A1	123A90-FDL-ST-DD-90715	001	0