

MARK	POS.	Q.TY	DENOMINATION	LENGTH (mm)	MATERIAL GRADE	STR. CAT.	WEIGHT (Kg)	P. SURF. (m^2)	NOTES
CWUAP104	1760	1	HEB220	4130	S355J2	5	294.9	5.25	
CWUAP104	1790	1	PL10x95.2	188	S275JR	5	1.4	0.04	
CWUAP104	1792	1	PL20x280	280	S275JR	5	12.3	0.18	
CWUAP105	1760	1	HEB220	4130	S355J2	5	294.9	5.25	
CWUAP105	1790	1	PL10x95.2	188	S275JR	5	1.4	0.04	
CWUAP105	1792	1	PL20x280	280	S275JR	5	12.3	0.18	
CWUAP106	1760	1	HEB220	4130	S355J2	5	294.9	5.25	
CWUAP106	1792	1	PL20x280	280	S275JR	5	12.3	0.18	
CWUAP107	1760	1	HEB220	4130	S355J2	5	294.9	5.25	
CWUAP107	1792	1	PL20x280	280	S275JR	5	12.3	0.18	
						TOTALE	1231.8	21.78	

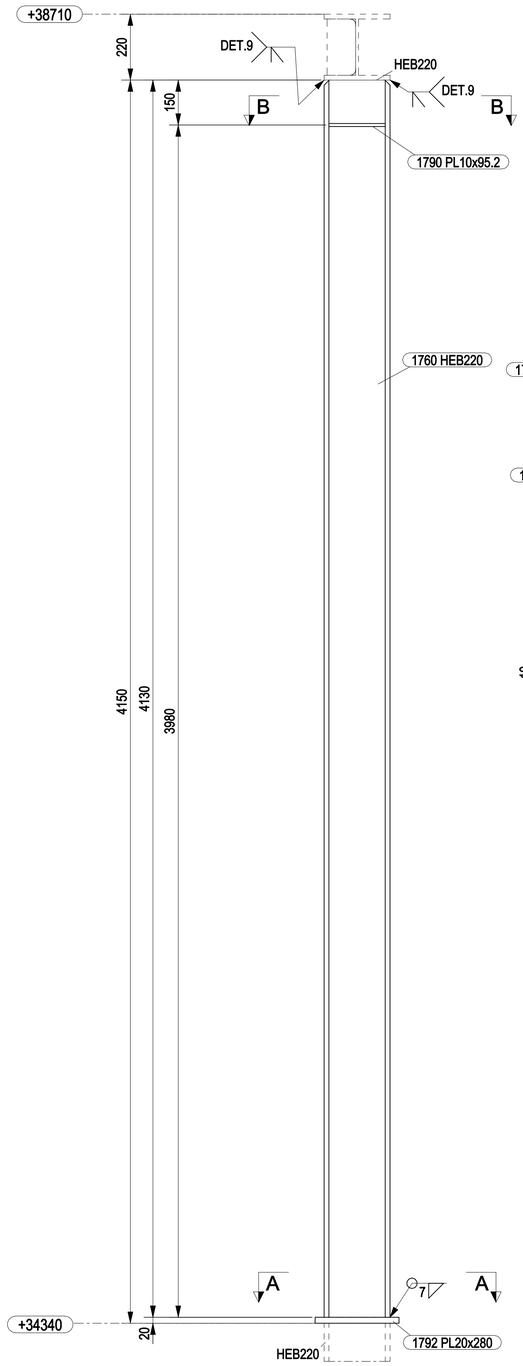


CWUAP104 CWUAP105

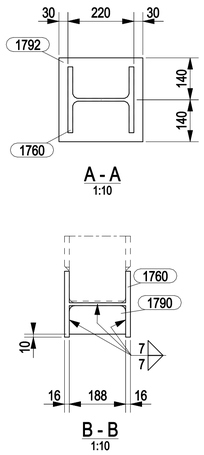


A - A
1:10


B - B
1:10

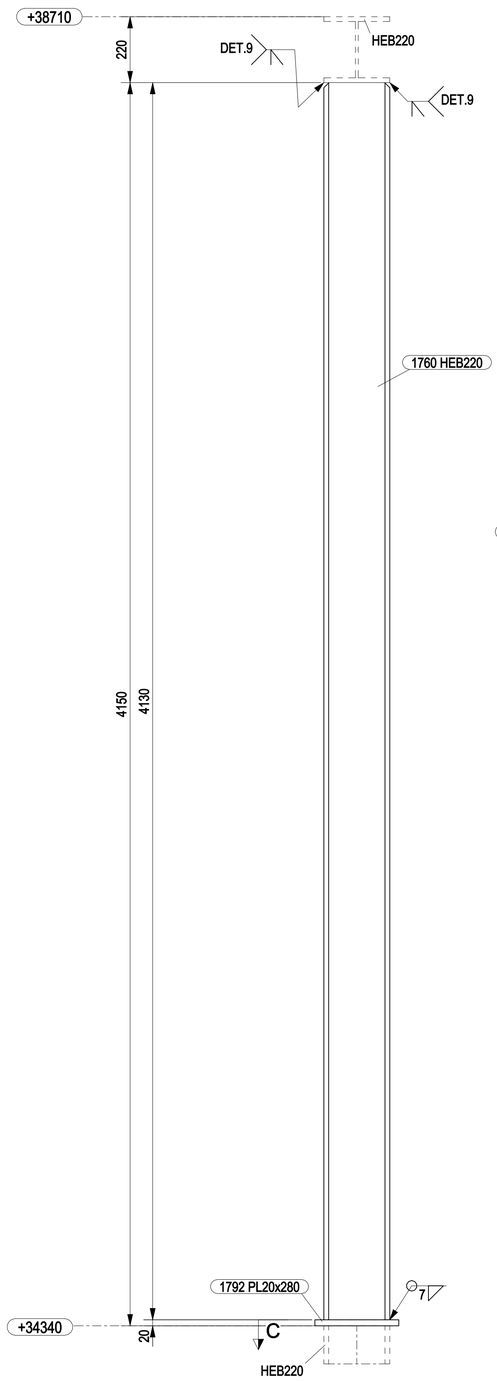

CWUAP106 CWUAP107

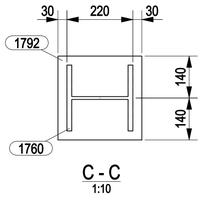

C - C
1:10

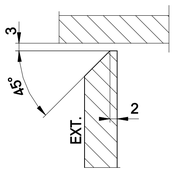


DETAIL 9

NOTES

1 – ALL DIMENSIONS AND ELEVATIONS ARE IN MILLIMETERS U.N.O.
2 – ALL ELEVATIONS ARE REFERED TO C.D.

KEY PLAN

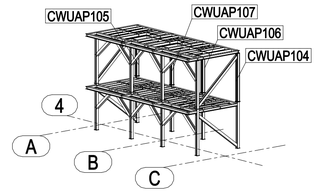

ACCESS PLATFORM

HOLDS

REFERENCE DRAWINGS

DWG No.	DESCRIPTION
123A90-DDL-ST-DD-90125-001 TO 005	STORAGE VESSEL - WALKWAYS - ASSEMBLY AND DETAILS

REV.	DATE	DRN	CHKD	APPD	DESCRIPTION
0	01/08/2024	CM-TS	MR	DC	ISSUED FOR CONSTRUCTION

CROSSWIND

ROSETTI MARINO

TITLE :
BASE LOAD POWER HUB (BLPH)
STORAGE VESSEL – WALKWAYS ROW 4
MARK CWUAP104 TO CWUAP107

CONTRACT NO./TITLE CW-I-WP4-2023-05/HOLLANDSE KUST NOORD WIND PARK				SCALE 1:10
DRAWN CM-TS	CHECKED M.ROSSI	APPROVED D.CASADIO		DATE 01/08/2024
A1	DRAWING NO. 123A90-FDL-ST-DD-90721		SHEET 001	REV. 0