
DRAWING NO. 123A90-DDL-AR-DL-10004


REV. 01

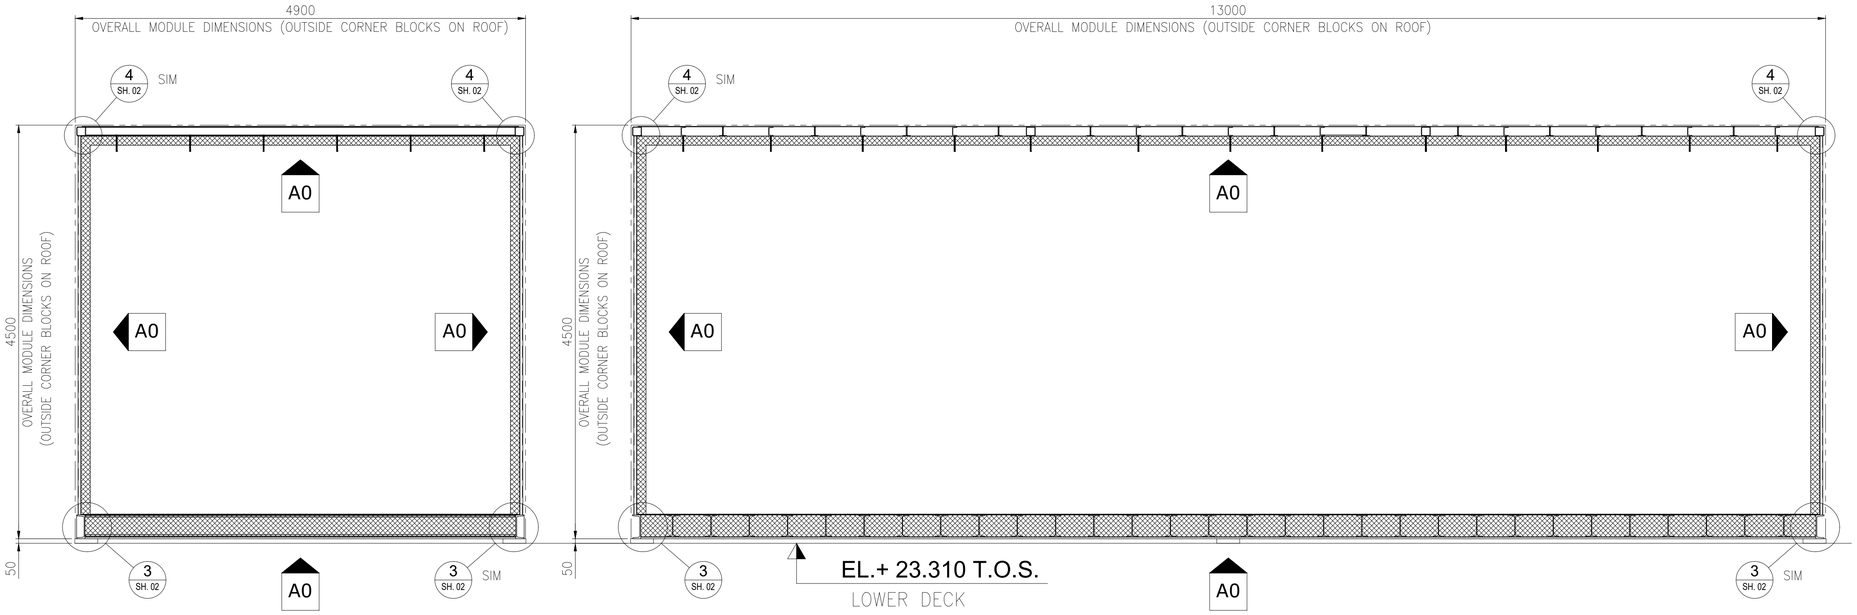

SECTION B -

SECTION A -

01

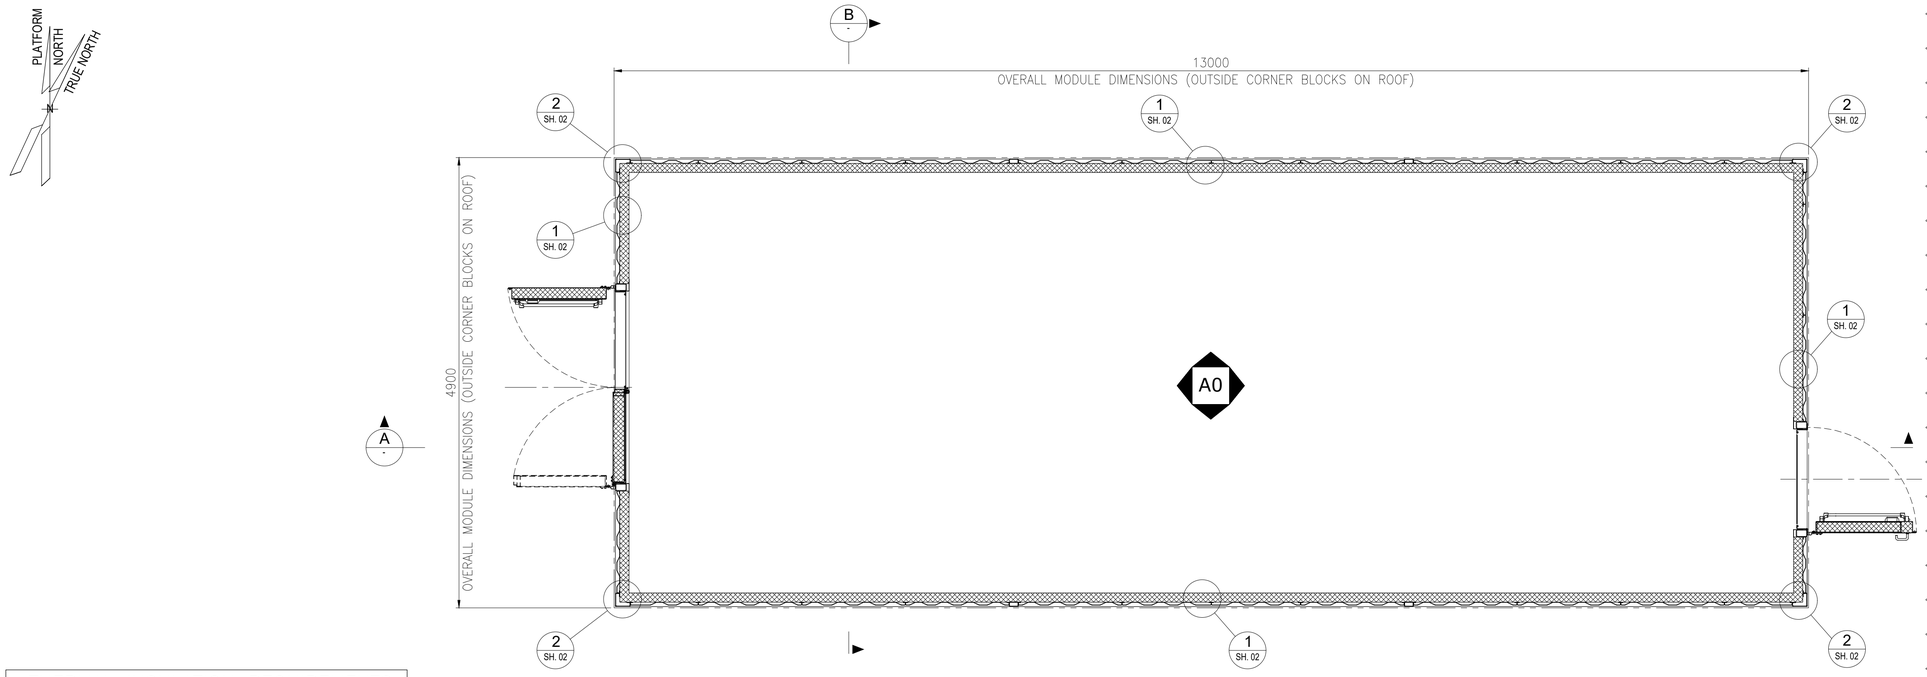



PLAN OF HV-MV (66kV/6.6kV) SWITCHGEAR ROOM B-100
FIRE SUBDIVISION and THERMAL & FIRE INSULATION

FOR DETAILS SEE DWG N. 123A90-DDL-AR-DL-10004 Sh. 02

THERMAL INSULATION REQUIREMENTS

"U" VALUE = 0,45 [W/m2.K] — ROOF, EXPOSED BULKHEAD, FLOOR EXPOSED BELOW, INTERNAL BULKHEAD

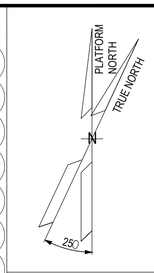

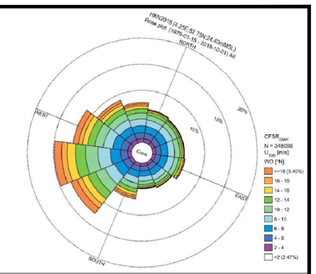

NOTES

1. U.N.O. ALL DIMENSIONS ARE IN MILLIMETERS.
2. FIRE RATING OF DOOR AND PENETRATION SHALL BE THE SAME AS WALL/DECK FIRE RATING.
3. FIRE PROOFING SHALL BE SUPPLIED WITH CERTIFICATE OF TYPICAL APPROVAL BY "IACS MEMBER".
4. FIRE PROOFING DETERMINED ACCORDING TO SOLAS CHAPTER II-2 REGULATION 9

LEGEND


U.N.O.	UNLESS NOTED OTHERWISE
T.O.S.	TOP OF STEEL
T.O.P.	TOP OF PLATE
T.O.F.	TOP OF FLOOR
℄	CENTER LINE
SIM	SIMILAR
T.B.D.	TO BE DEFINED
T.B.C.	TO BE COMFIRMED
A0	IMPACT DIRECTION OF POTENTIAL FIRE RESISTANCE CLASS

HOLDS

REFERENCE

DOCUMENT TITLE	DOCUMENT NUMBER
HV-MV (66kV/6.6kV) Switchroom - Supply Specification	123A90-DDL-AR-SP-10000
HV-MV (66kV/6.6kV) Switchroom - Architectural General Layout (plan, view, section & typical details)	123A90-DDL-AR-DL-10001
HV-MV (66kV/6.6kV) Switchroom - Doors Map and Schedule	123A90-DDL-AR-DL-10002
HV-MV (66kV/6.6kV) Switchroom - Flooring and Lining Layout	123A90-DDL-AR-DL-10003
B-100 General Arramgement Drawings (by Vendor)	1724000049-AR-DA-00014
B-100 Detail Drawings (by Vendor)	1724000049-AR-DD-00018

KEY PLAN

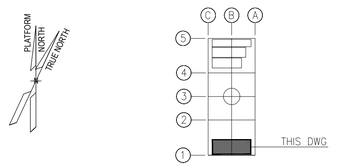

~~STILOG~~

REV.	DATE	DRN	CHKD	APPD	DESCRIPTION
01	23/02/24	R. BO	M. GA	D. LO	ACCEPTED FOR CONSTRUCTION (AFC)
00	27/10/23	R. BO	M. GA	D. LO	ISSUE FOR REVIEW (IFR)

CROSSWIND

ROSETTI MARINO

TITLE :
BASE LOAD POWER HUB (BLPH)
HV-MV (66kV/6.6kV) SWITCHGEAR ROOM B-100 - ARCHITECTURAL
FIRE RATED REQ. - PLAN, SECTION & TYP. DET.


CONTRACT NO./TITLE CW-I-WP4-2023-05/HOLLANDSE KUST NOORD WIND PARK			SCALE 1:33
DRAWN R. BOSSI	CHECKED M. GATTI	APPROVED D. LO STERZO	DATE 23/02/24

A1	DRAWING NO. 123A90-DDL-AR-DL-10004	SHEET 001	REV. 01


File Name : 123A90-DDL-AR-DL-10004 Rev.01

DRAWING NO. 123A90-DDL-AR-DL-10004

REV. 01

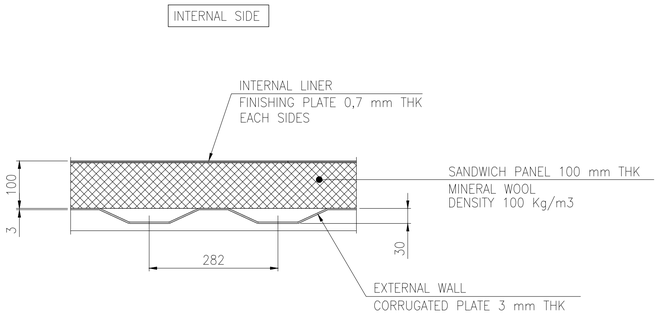


DETAIL 1 SH. 01
WALL TYPICAL

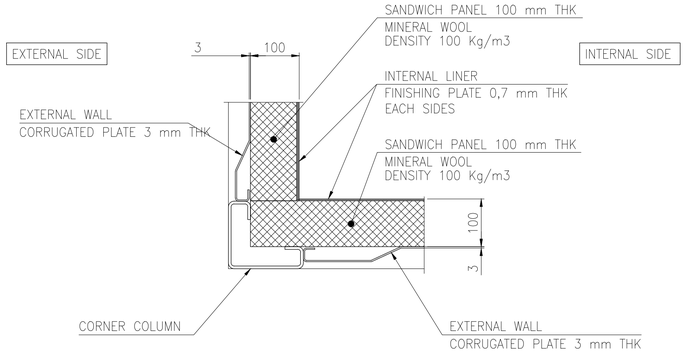


DETAIL 2 SH. 01
AT PLAN CORNERS TYPICAL

01


FOR PLAN SEE DWG N. 123A90-DDL-AR-DL-10004 Sh. 01

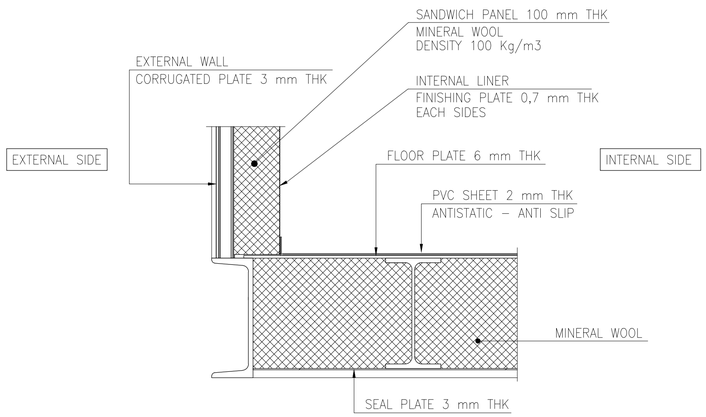

DETAIL 3 SH. 01
AT BOTTOM CORNERS TYPICAL

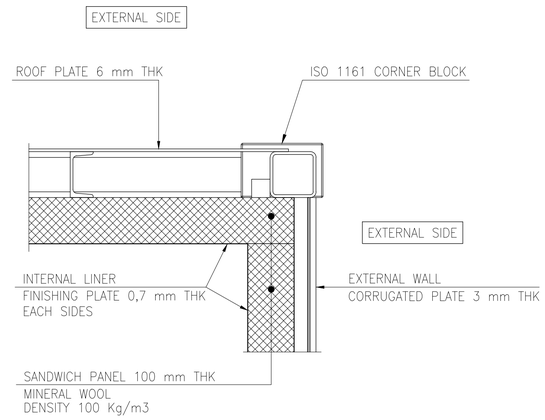

DETAIL 4 SH. 01
AT TOP CORNERS TYPICAL

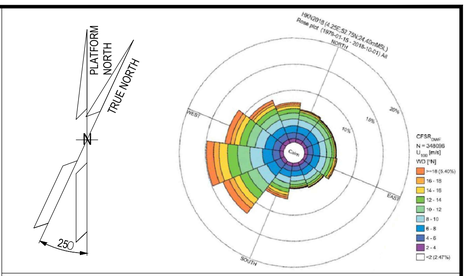

NOTES

1. U.N.O. ALL DIMENSIONS ARE IN MILLIMETERS.
2. FIRE RATING OF DOOR AND PENETRATION SHALL BE THE SAME AS WALL/DECK FIRE RATING.
3. FIRE PROOFING SHALL BE SUPPLIED WITH CERTIFICATE OF TYPICAL APPROVAL BY "IACS MEMBER".
4. FIRE PROOFING DETERMINED ACCORDING TO SOLAS CHAPTER II-2 REGULATION 9

LEGEND


U.N.O.	UNLESS NOTED OTHERWISE
T.O.S.	TOP OF STEEL
T.O.P.	TOP OF PLATE
T.O.F.	TOP OF FLOOR
℄	CENTER LINE
SIM	SIMILAR
T.B.D.	TO BE DEFINED
T.B.C.	TO BE COMFIRMED
A0	IMPACT DIRECTION OF POTENTIAL FIRE RESISTANCE CLASS

HOLDS

REFERENCE

DOCUMENT TITLE	DOCUMENT NUMBER
HV-MV (66kV/6.6kV) Switchroom – Supply Specification	123A90-DDL-AR-SP-10000
HV-MV (66kV/6.6kV) Switchroom – Architectural General Layout (plan, view, section & typical details)	123A90-DDL-AR-DL-10001
HV-MV (66kV/6.6kV) Switchroom – Doors Map and Schedule	123A90-DDL-AR-DL-10002
HV-MV (66kV/6.6kV) Switchroom – Flooring and Lining Layout	123A90-DDL-AR-DL-10003
B-100 General Arramgement Drawings (by Vendor)	1724000049-AR-DA-00014
B-100 Detail Drawings (by Vendor)	1724000049-AR-DD-00018

KEY PLAN

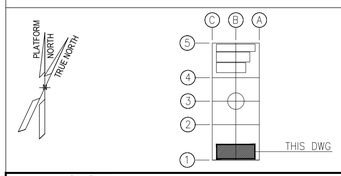

STILOG

REV.	DATE	DRN	CHKD	APPD	DESCRIPTION
01	23/02/24	R. BO	M. GA	D. LO	ACCEPTED FOR CONSTRUCTION (AFC)
00	27/10/23	R. BO	M. GA	D. LO	ISSUE FOR REVIEW (IFR)

CROSSWIND | ROSETTI MARINO

TITLE : BASE LOAD POWER HUB (BLPH)
HV-MV (66kV/6.6kV) SWITCHGEAR ROOM B-100 – ARCHITECTURAL FIRE RATED REQ. – PLAN, SECTION & TYP. DET.

CONTRACT NO./TITLE CW-I-WP4-2023-05/HOLLANDSE KUST NOORD WIND PARK			SCALE 1:5
DRAWN R. BOSSI	CHECKED M. GATTI	APPROVED D. LO STERZO	DATE 23/02/24

A1 | DRAWING NO. 123A90-DDL-AR-DL-10004 | SHEET 002 | REV. 01

File Name : 123A90-DDL-AR-DL-10004 Rev.01