
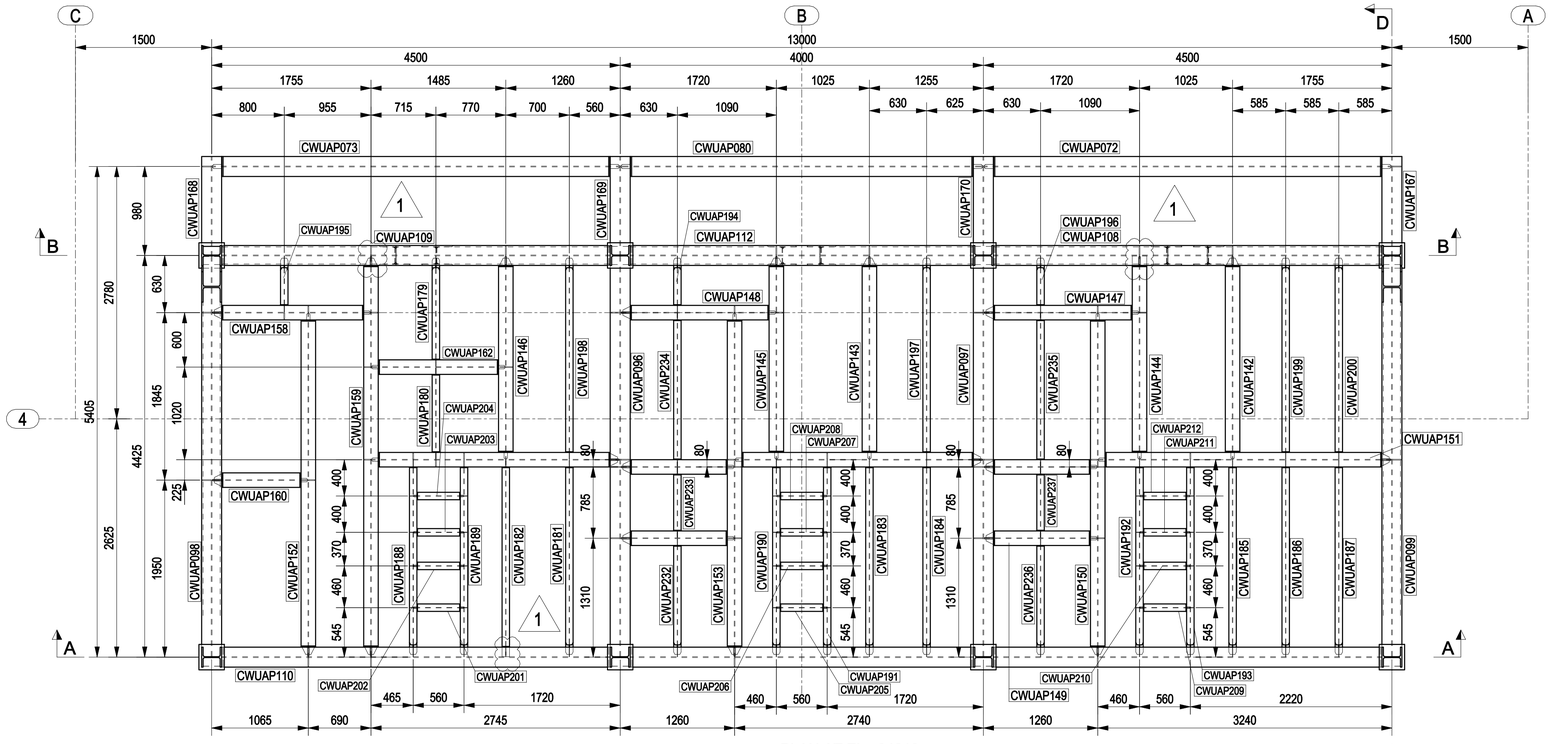


PLAN AT EL +34210

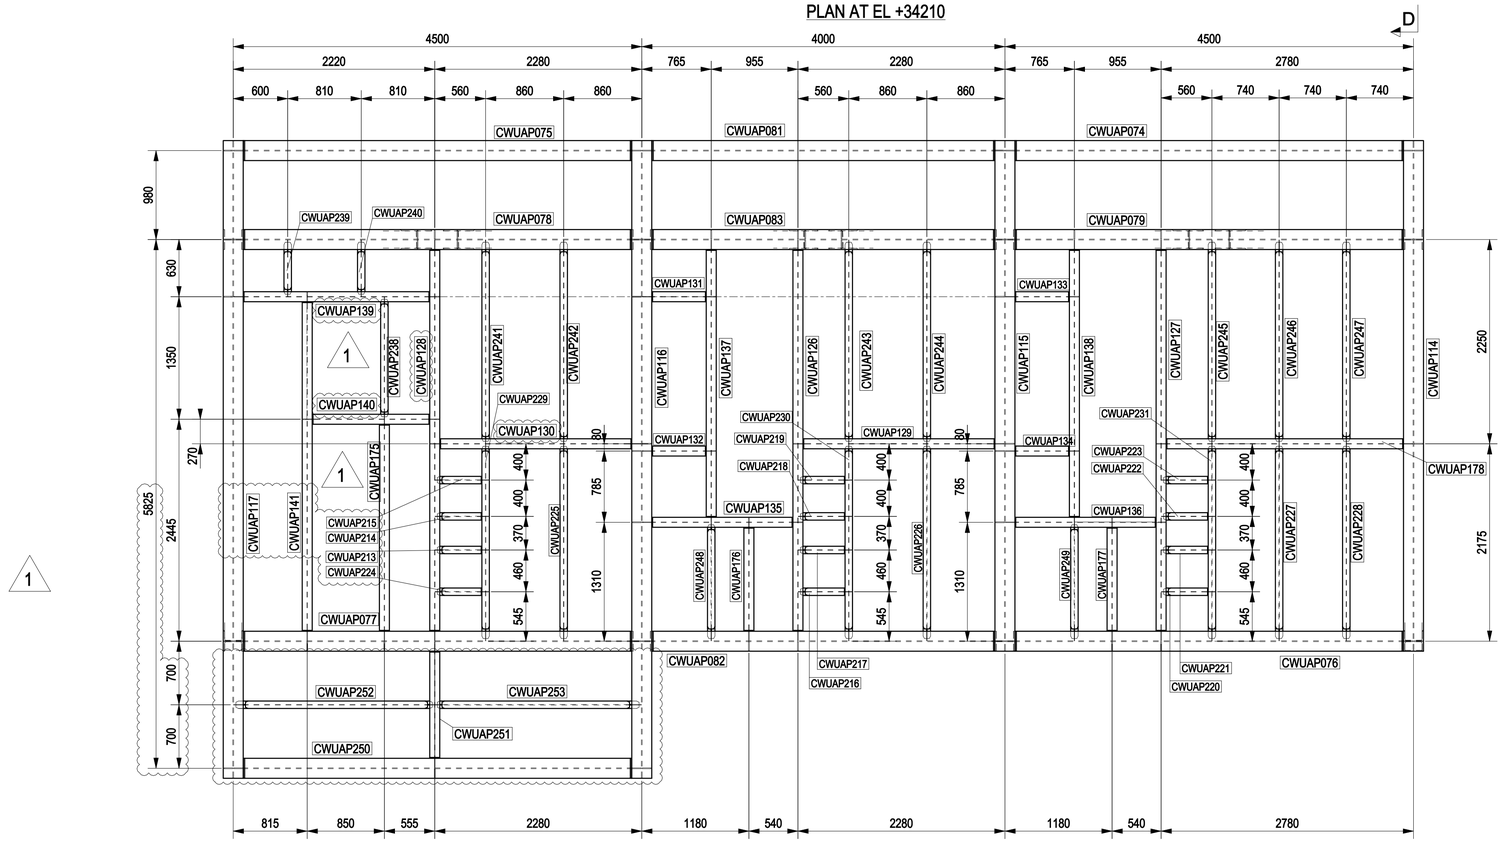


PLAN AT EL +38710

NOTES

1 – ALL DIMENSIONS AND ELEVATIONS ARE IN MILLIMETERS U.N.O.
2 – ALL ELEVATIONS ARE REFERED TO C.D.
3 – FOR DRAWING LIST SEE DWG 123A90–FDL–ST–DD–90724
4 – FOR SECTIONS A–A & B–B SEE DWG 123A90–FDL–ST–DD–90726
5 – FOR SECTIONS C–C & D–D SEE DWG 123A90–FDL–ST–DD–90727
6 – FOR TYPICAL DETAILS SEE DWG 123A90–FDL–ST–DD–90727

KEY PLAN

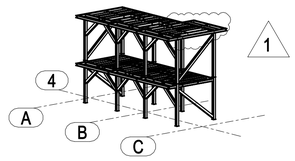

ACCESS PLATFORM

HOLDS

REFERENCE DRAWINGS

DWG No.	DESCRIPTION
123A90-DDL-ST-DD-90125-001 TO 005	STORAGE VESSEL - WALKWAYS - ASSEMBLY AND DETAILS

REV.	DATE	DRN	CHKD	APPD	DESCRIPTION
1	10/09/2024	CM–TS	MR	DC	REVISED WHERE INDICATED
0	28/08/2024	CM–TS	MR	DC	ISSUED FOR CONSTRUCTION

CROSSWIND

ROSETTI MARINO

TITLE :
BASE LOAD POWER HUB (BLPH)
SUPPORT ACCESS PLATFORM PLAN ROW 4
ASSEMBLY ACCESS PLATFORM

CONTRACT NO./TITLE CW–I–WP4–2023–05/HOLLANDSE KUST NOORD WIND PARK			SCALE 1:30
DRAWN CM–TS	CHECKED M.ROSSI	APPROVED D.CASADIO	DATE 10/09/2024
A1	DRAWING NO. 123A90–FDL–ST–DD–90725	SHEET 001	REV. 0