


MARKS	DRAWING NUMBER	NOTES
CWLES001	123A90-FDL-ST-DD-90728	
CWLES002	123A90-FDL-ST-DD-90728	
CWLES003	123A90-FDL-ST-DD-90728	
CWLES004	123A90-FDL-ST-DD-90728	
CWLES005	123A90-FDL-ST-DD-90728	
CWLES006	123A90-FDL-ST-DD-90728	
CWLES007	123A90-FDL-ST-DD-90728	
CWLES008	123A90-FDL-ST-DD-90728	
CWLES009	123A90-FDL-ST-DD-90728	
CWLES010	123A90-FDL-ST-DD-90728	
CWLES011	123A90-FDL-ST-DD-90728	
CWLES012	123A90-FDL-ST-DD-90728	
CWLES013	123A90-FDL-ST-DD-90728	
CWLES014	123A90-FDL-ST-DD-90728	
CWLES015	123A90-FDL-ST-DD-90728	
CWLES016	123A90-FDL-ST-DD-90728	

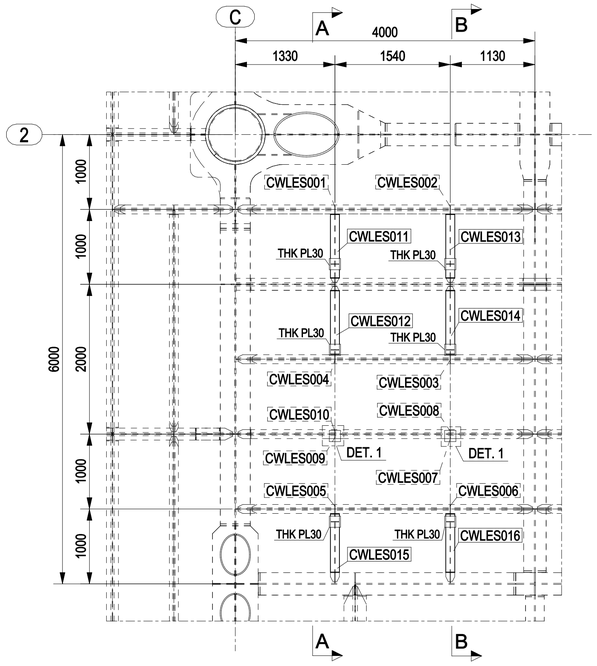


PLAN AT EL +23310 TOS

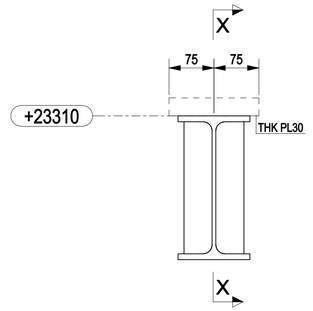


TYPICAL CONNECTION
1:5

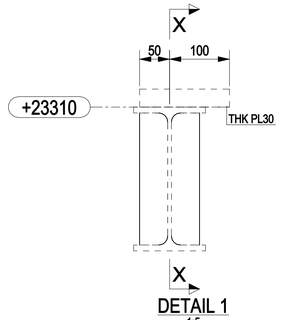


DETAIL 1
1:5

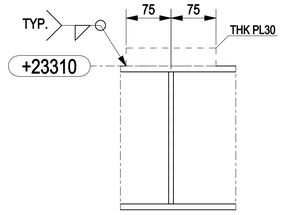

X - X
1:5

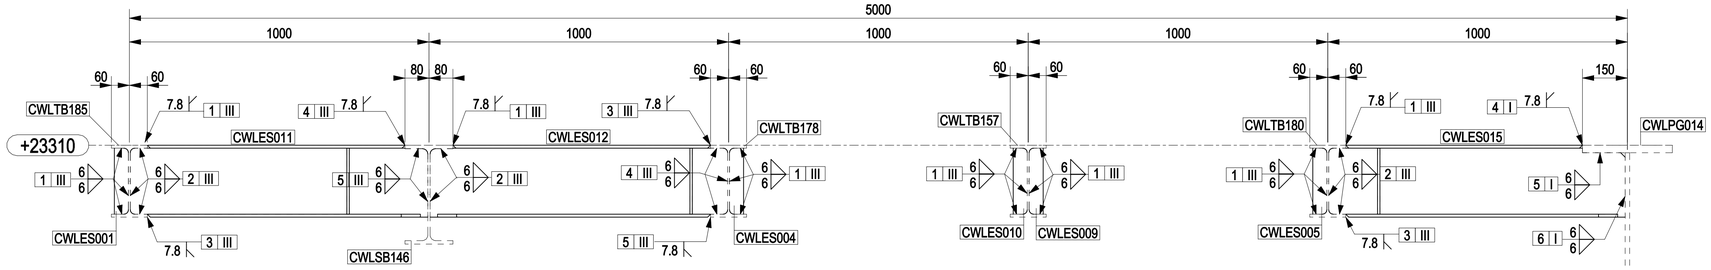

A - A
1:10

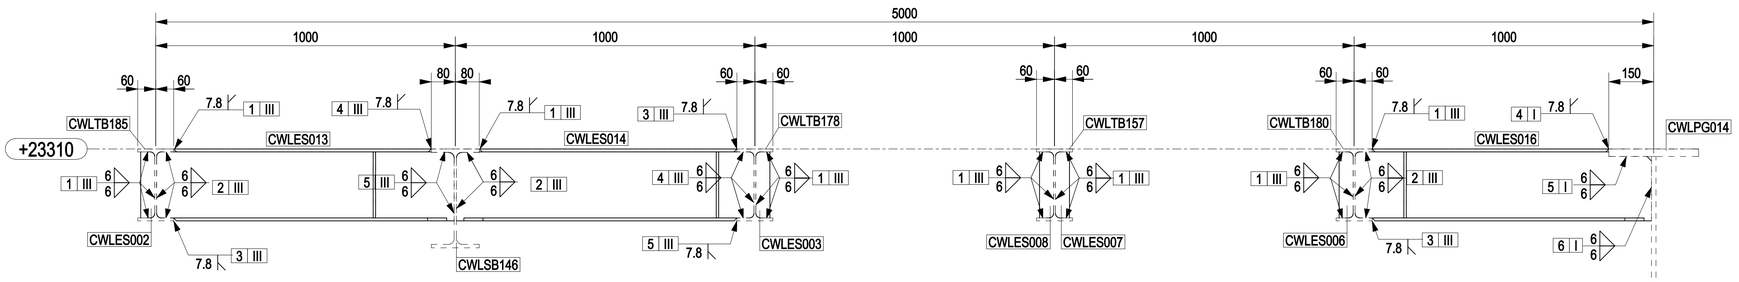


B - B
1:10

NOTES

1 – ALL DIMENSIONS AND ELEVATIONS ARE IN MILLIMETERS U.N.O.
2 – ALL ELEVATIONS ARE REFERED TO C.D.

KEY PLAN

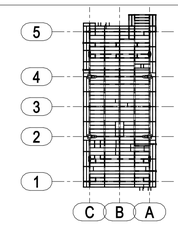

PLAN AT EL.+23310 TOS

HOLDS

REFERENCE DRAWINGS

DWG No.	DESCRIPTION

REV.	DATE	DRN	CHKD	APPD	DESCRIPTION
0	28/08/2024	CM–TS	MR	DC	ISSUED FOR CONSTRUCTION

CROSSWIND

ROSETTI MARINO

TITLE :
BASE LOAD POWER HUB (BLPH)
EQUIPMENT SUPPORT PLAN AT EL. +23310 TOS
ASSEMBLY SUPPORT

CONTRACT NO./TITLE CW–I–WP4–2023–05/HOLLANDSE KUST NOORD WIND PARK			SCALE 1:40
DRAWN CM–TS	CHECKED M.ROSSI	APPROVED D.CASADIO	DATE 28/08/2024

A1	DRAWING NO. 123A90–FDL–ST–DD–90730	SHEET 001	REV. 0