


MARKS	DRAWING NUMBER	NOTES
CWUES001	123A90-FDL-ST-DD-90729	
CWUES002	123A90-FDL-ST-DD-90729	
CWUES003	123A90-FDL-ST-DD-90729	
CWUES004	123A90-FDL-ST-DD-90729	
CWUES005	123A90-FDL-ST-DD-90729	
CWUES006	123A90-FDL-ST-DD-90729	
CWUES007	123A90-FDL-ST-DD-90729	
CWUES008	123A90-FDL-ST-DD-90729	
CWUES009	123A90-FDL-ST-DD-90729	
CWUES010	123A90-FDL-ST-DD-90729	
CWUES011	123A90-FDL-ST-DD-90729	
CWUES012	123A90-FDL-ST-DD-90729	
CWUES013	123A90-FDL-ST-DD-90729	
CWUES014	123A90-FDL-ST-DD-90729	
CWUES015	123A90-FDL-ST-DD-90729	
CWUES016	123A90-FDL-ST-DD-90729	
CWUES017	123A90-FDL-ST-DD-90729	
CWUES018	123A90-FDL-ST-DD-90729	
CWUES019	123A90-FDL-ST-DD-90729	
CWUES020	123A90-FDL-ST-DD-90729	

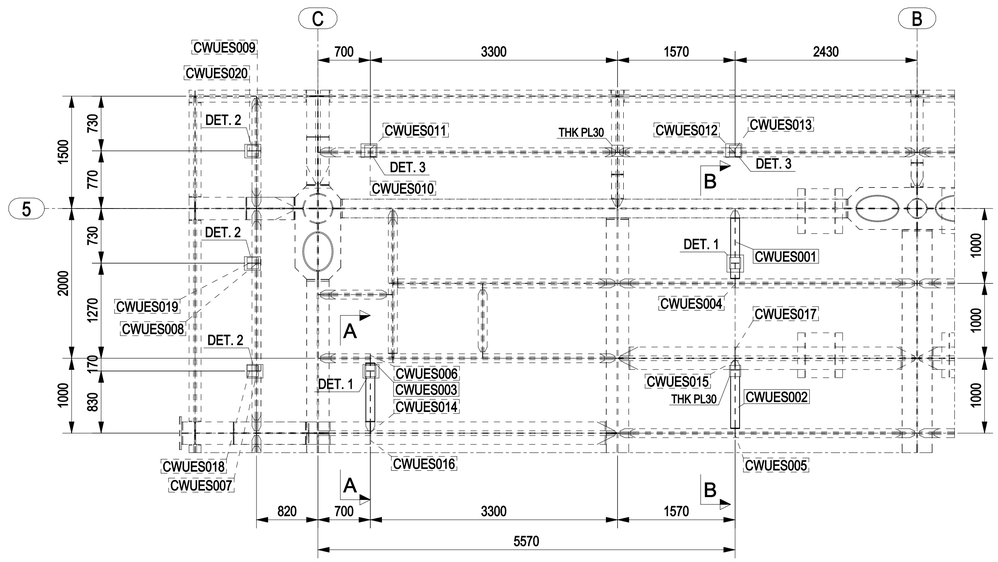


PLAN AT EL.+30310 TOS

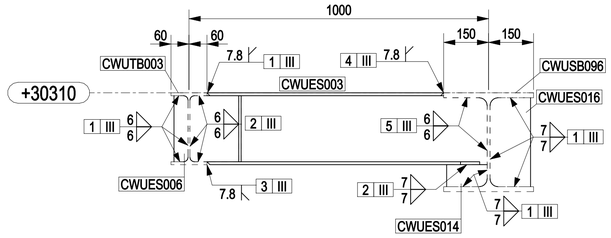


A - A
1:10

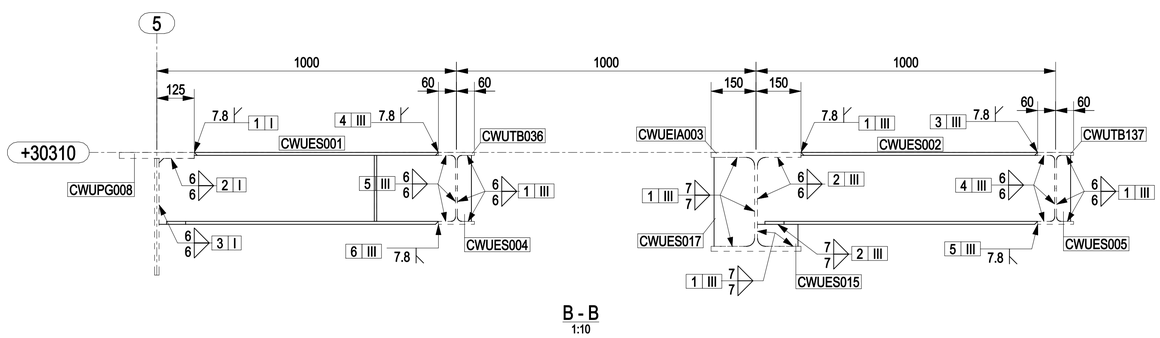


B - B
1:10

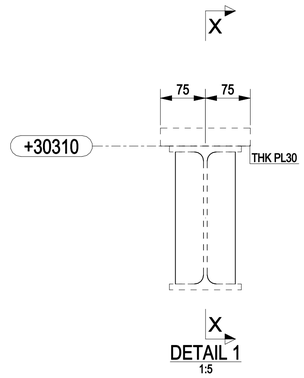


DETAIL 1
1:5

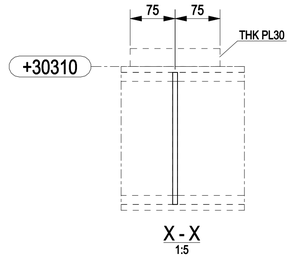

X - X
1:5

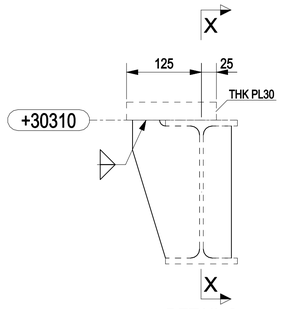

DETAIL 2
1:5

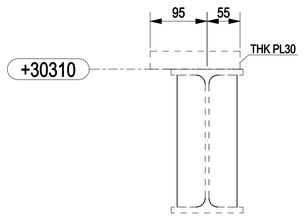


DETAIL 3
1:5

NOTES

1 – ALL DIMENSIONS AND ELEVATIONS ARE IN MILLIMETERS U.N.O.
2 – ALL ELEVATIONS ARE REFERED TO C.D.

KEY PLAN

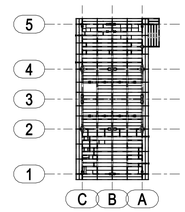

PLAN AT EL.+30310 TOS

HOLDS

REFERENCE DRAWINGS

DWG No.	DESCRIPTION

REV.	DATE	DRN	CHKD	APPD	DESCRIPTION
0	28/08/2024	CM-TS	MR	DC	ISSUED FOR CONSTRUCTION

CROSSWIND

ROSETTI MARINO

TITLE :
BASE LOAD POWER HUB (BLPH)
EQUIPMENT SUPPORT PLAN AT EL. +30310 TOS
ASSEMBLY SUPPORT

CONTRACT NO./TITLE CW-I-WP4-2023-05/HOLLANDSE KUST NOORD WIND PARK			SCALE 1:40
DRAWN CM-TS	CHECKED M.ROSSI	APPROVED D.CASADIO	DATE 28/08/2024

A1	DRAWING NO. 123A90-FDL-ST-DD-90731	SHEET 001	REV. 0