

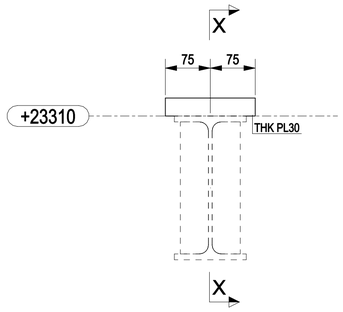



TYPICAL CONNECTION
1:5

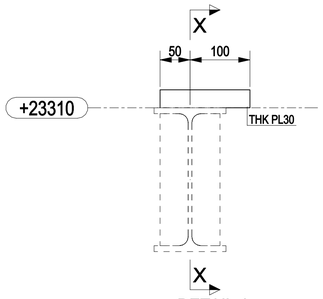


DETAIL 1
1:5

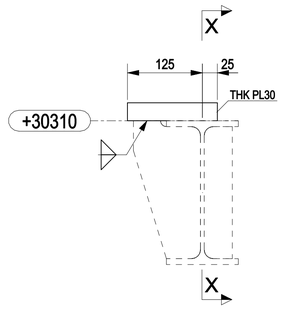


DETAIL 2
1:5

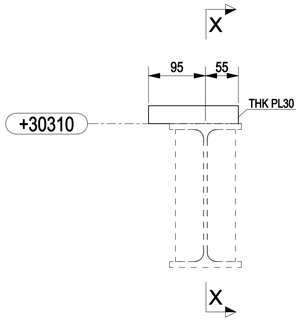


DETAIL 3
1:5

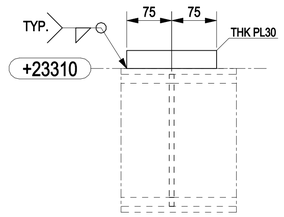

X - X
1:5

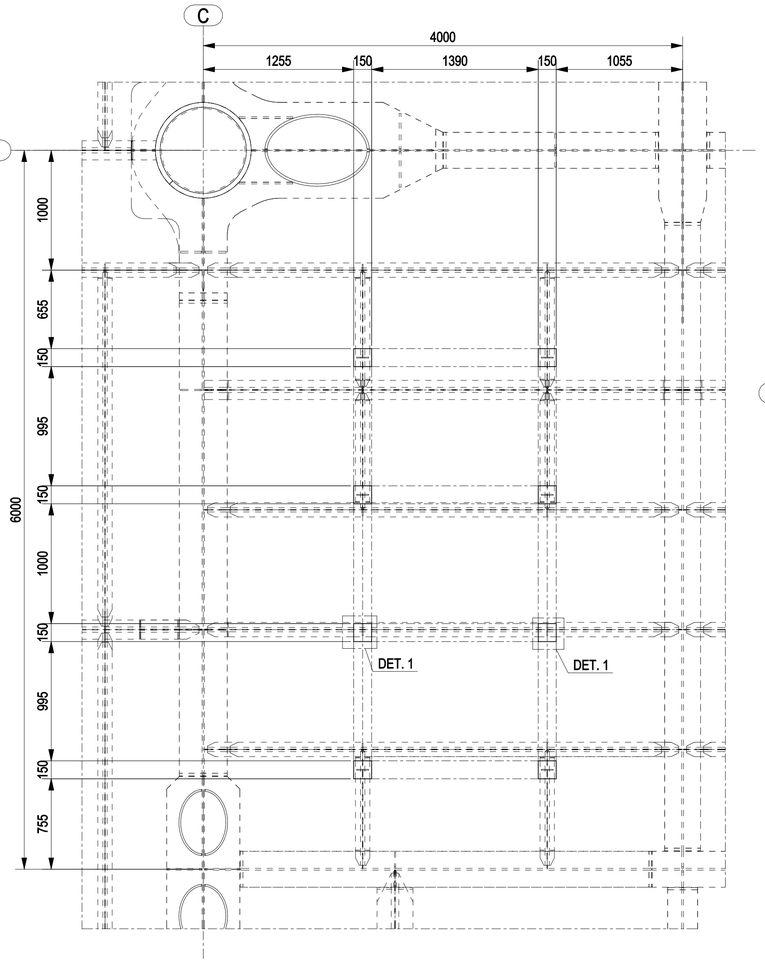

PLAN AT EL +23310 TOS
N°8 BASE PLATE THK30 150X150

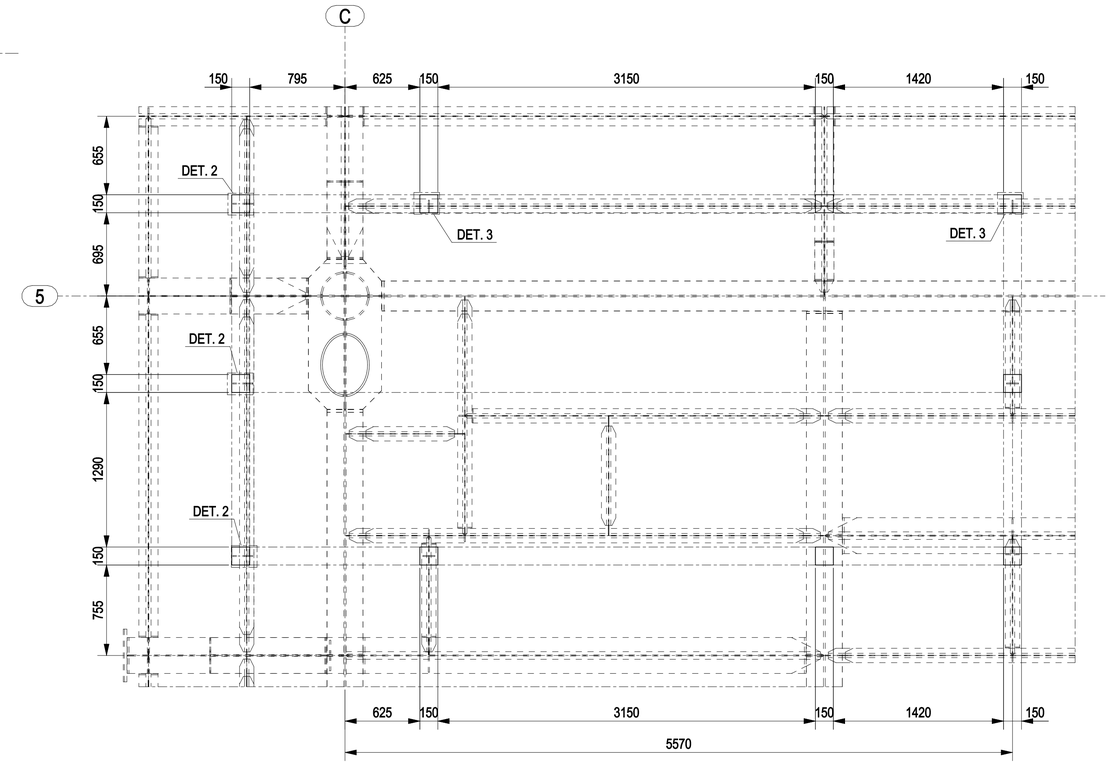

PLAN AT EL.+30310 TOS
N°10 BASE PLATE THK30 150X150

NOTES

1 – ALL DIMENSIONS AND ELEVATIONS ARE IN MILLIMETERS U.N.O.
2 – ALL ELEVATIONS ARE REFERED TO C.D.

KEY PLAN

HOLDS

REFERENCE DRAWINGS

DWG No.	DESCRIPTION

REV.	DATE	DRN	CHKD	APPD	DESCRIPTION
0	03/09/2024	CM–TS	MR	DC	ISSUED FOR CONSTRUCTION

CROSSWIND

ROSETTI MARINO

TITLE :
BASE LOAD POWER HUB (BLPH)
EQUIPMENT SUPPORT BASE PLATE
ASSEMBLY SUPPORT

CONTRACT NO./TITLE CW–I–WP4–2023–05/HOLLANDSE KUST NOORD WIND PARK				SCALE 1:25
DRAWN CM–TS	CHECKED M.ROSSI	APPROVED D.CASADIO		DATE 03/09/2024
A1	DRAWING NO. 123A90–FDL–ST–DD–90732		SHEET 001	REV. 0