

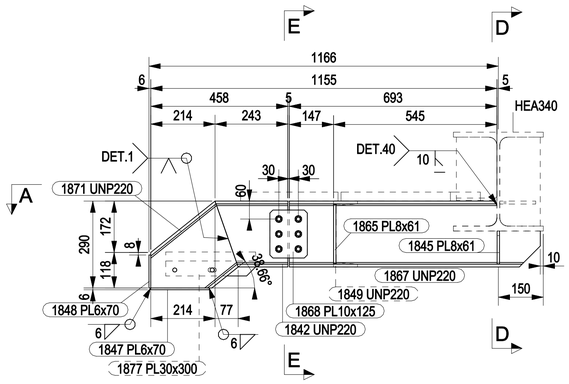



CWTPW100

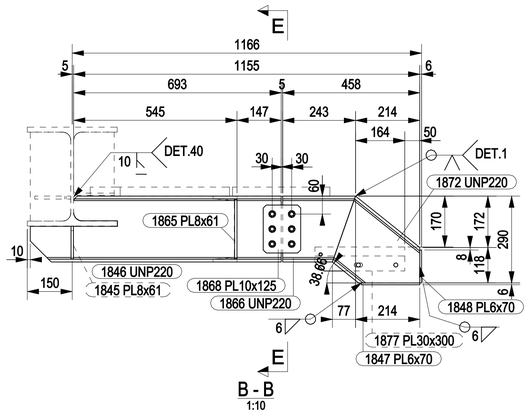


B - B
1:10

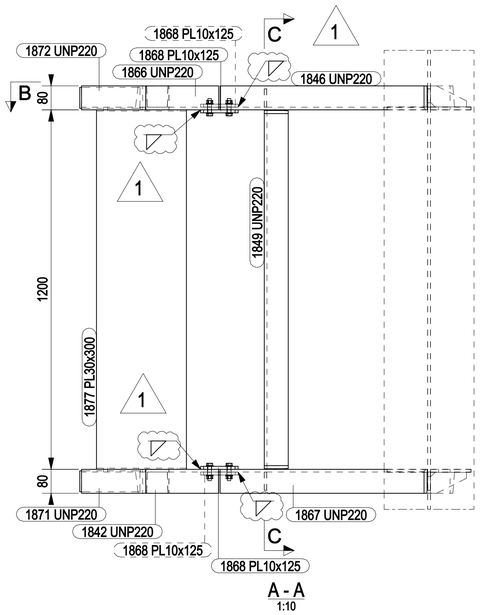


A - A
1:10

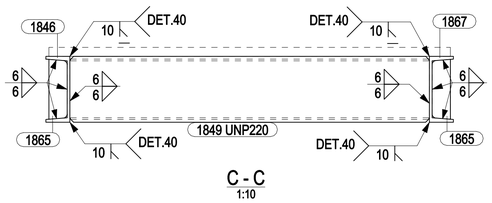


C - C
1:10

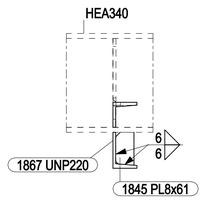

D - D
1:10

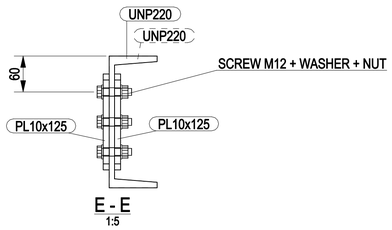


E - E
1:5

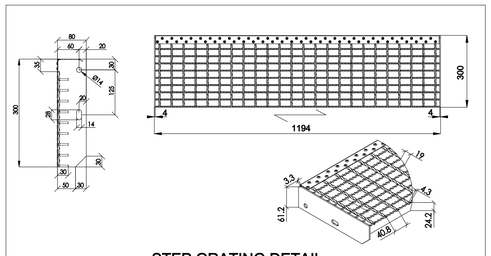


STEP GRATING DETAIL

STEP TO BE HOT DIP GLAVANIZED

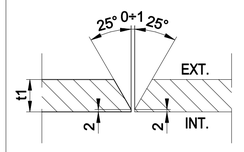

DETAIL 1

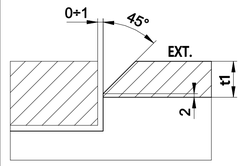

DETAIL 40

MARK	POS.	Q.TY	DENOMINATION	LENGTH (mm)	MATERIAL GRADE	STR. CAT.	WEIGHT (Kg)	P. SURF. (m^2)	NOTES
CWTPW100	1842	1	UNP220	243	S355J2	5	6.0	0.17	
CWTPW100	1845	2	PL8x61	110	S355J2	5	0.8	0.03	
CWTPW100	1846	1	UNP220	837	S355J2	5	21.7	0.60	
CWTPW100	1847	2	PL6x70	195	S355J2	5	1.3	0.06	
CWTPW100	1848	2	PL6x70	110	S355J2	5	0.7	0.04	
CWTPW100	1849	1	UNP220	1200	S355J2	5	35.1	0.86	
CWTPW100	1865	2	PL8x61	200	S355J2	5	1.5	0.06	
CWTPW100	1866	1	UNP220	243	S355J2	5	6.0	0.17	
CWTPW100	1867	1	UNP220	837	S355J2	5	21.7	0.60	
CWTPW100	1868	4	PL10x125	160	S355J2	5	5.9	0.18	
CWTPW100	1871	1	UNP220	349	S355J2	5	6.6	0.25	
CWTPW100	1872	1	UNP220	349	S355J2	5	6.6	0.25	
CWTPW100	1877	1	GRATING STEP 30x300	1200	S235JR	5	85.7	0.87	
						TOTALE	199.6	4.15	


BILL OF BOLTS

Q.TY	DENOMINATION	MATERIAL	WEIGHT kg	NOTES
4	SCREW M12*55	CL. 8.8	0.16	HOT DIP GALV.
8	NUT M12	CL. 8	0.08	HOT DIP GALV.
8	WASHER M12	R40	0.03	HOT DIP GALV.

NOTES

1 – ALL DIMENSIONS AND ELEVATIONS ARE IN MILLIMETERS U.N.O.
2 – ALL ELEVATIONS ARE REFERED TO C.D.

KEY PLAN

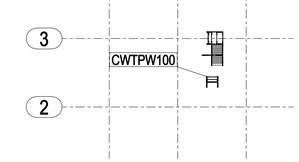

PLAN AT EL. +17510 TOS

HOLDS

REFERENCE DRAWINGS

DWG No.	DESCRIPTION

REV.	DATE	DRN	CHKD	APPD	DESCRIPTION
1	08/10/2024	CM–TS	MR	DC	REVISED WHERE INDICATED
0	03/09/2024	CM–TS	MR	DC	ISSUED FOR CONSTRUCTION

CROSSWIND

ROSETTI MARINO

TITLE :
BASE LOAD POWER HUB (BLPH)
TP – WALKWAYS & STAIRS – STAIR
MARK CWTPW100

CONTRACT NO./TITLE CW–I–WP4–2023–05/HOLLANDSE KUST NOORD WIND PARK			SCALE 1:10
DRAWN CM–TS	CHECKED M.ROSSI	APPROVED D.CASADIO	DATE 08/10/2024
A1	DRAWING NO. 123A90–FDL–ST–DD–90733	SHEET 001	REV. 1