


MARK	POS.	Q.TY	DENOMINATION	LENGTH (mm)	MATERIAL GRADE	STR. CAT.	WEIGHT (Kg)	P. SURF. (m^2)	NOTES
CWTPW101	1843	1	PL10x135.3	297	S355J2	4	3.1	0.09	
CWTPW101	1844	1	PL10x70	120	S355J2	4	0.5	0.01	
CWTPW102	1843	1	PL10x135.3	297	S355J2	4	3.1	0.09	
CWTPW102	1844	1	PL10x70	120	S355J2	4	0.5	0.01	
CWTPW107	1859	1	UNP220	1394	S355J2	4	38.8	1.00	
CWTPW108	1859	1	UNP220	1394	S355J2	4	38.8	1.00	
CWTPW109	1859	1	UNP220	1394	S355J2	4	38.8	1.00	
CWTPW110	1859	1	UNP220	1394	S355J2	4	38.9	1.00	
CWTPW113	1880	1	PL10x135.3	211	S355J2	4	2.2	0.06	
CWTPW114	1881	1	PL10x135.3	211	S355J2	4	2.2	0.06	
						TOTALE	167.0	4.34	

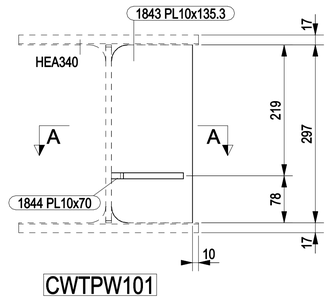


CWTPW101

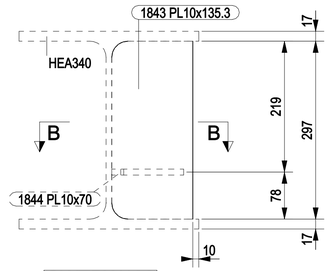


CWTPW102

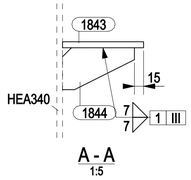


A - A
1:5

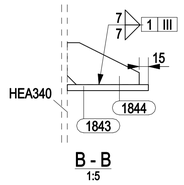


B - B
1:5

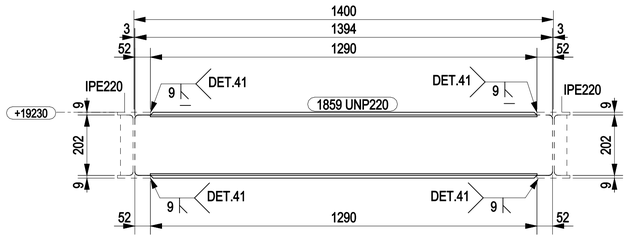


CWTPW107 CWTPW108
CWTPW109 CWTPW110

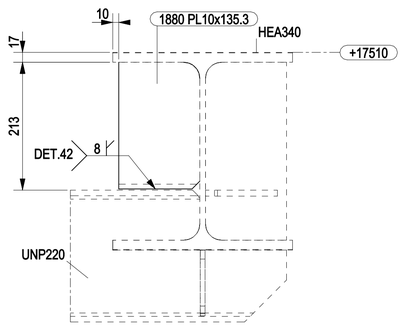

CWTPW113

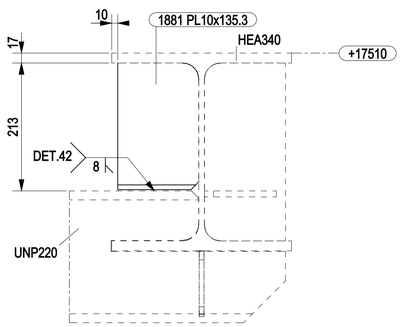

CWTPW114

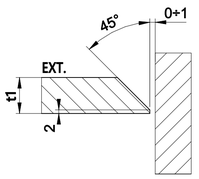


DETAIL 42

NOTES

1 – ALL DIMENSIONS AND ELEVATIONS ARE IN MILLIMETERS U.N.O.
2 – ALL ELEVATIONS ARE REFERED TO C.D.

KEY PLAN

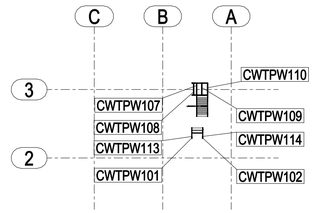

PLAN AT EL. +17510 TOS

HOLDS

REFERENCE DRAWINGS

DWG No.	DESCRIPTION

REV.	DATE	DRN	CHKD	APPD	DESCRIPTION
0	03/09/2024	CM-TS	MR	DC	ISSUED FOR CONSTRUCTION

CROSSWIND

ROSETTI MARINO

TITLE :
BASE LOAD POWER HUB (BLPH)
TP – WALKWAYS & STAIRS BEAMS AT EL. +19230 TOS
MARK CWTPW101 – CWTPW102 – CWTPW107 TO CWTPW110 – CWTPW113 – CWTPW114

CONTRACT NO./TITLE CW-I-WP4-2023-05/HOLLANDSE KUST NOORD WIND PARK | SCALE 1:10

DRAWN CM-TS | CHECKED M.ROSSI | APPROVED D.CASADIO | DATE 03/09/2024

A1 | DRAWING NO. 123A90-FDL-ST-DD-90734 | SHEET 001 | REV. 0