


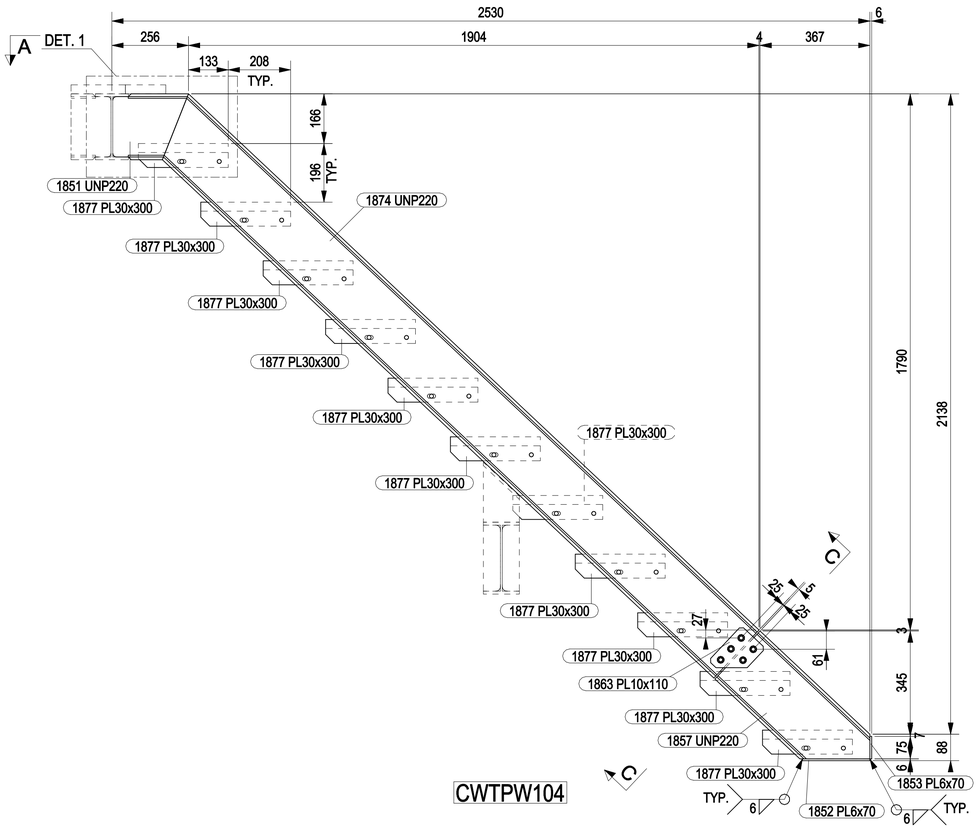


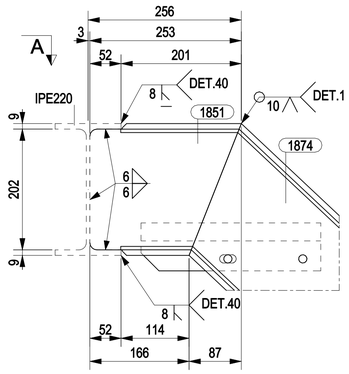

DETAIL 1
SCALE 1:5

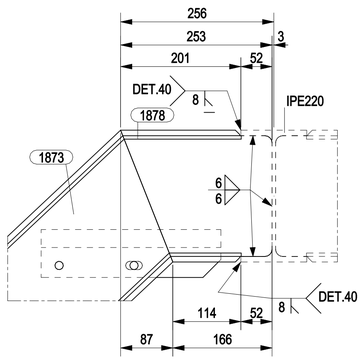


DETAIL 2
SCALE 1:5

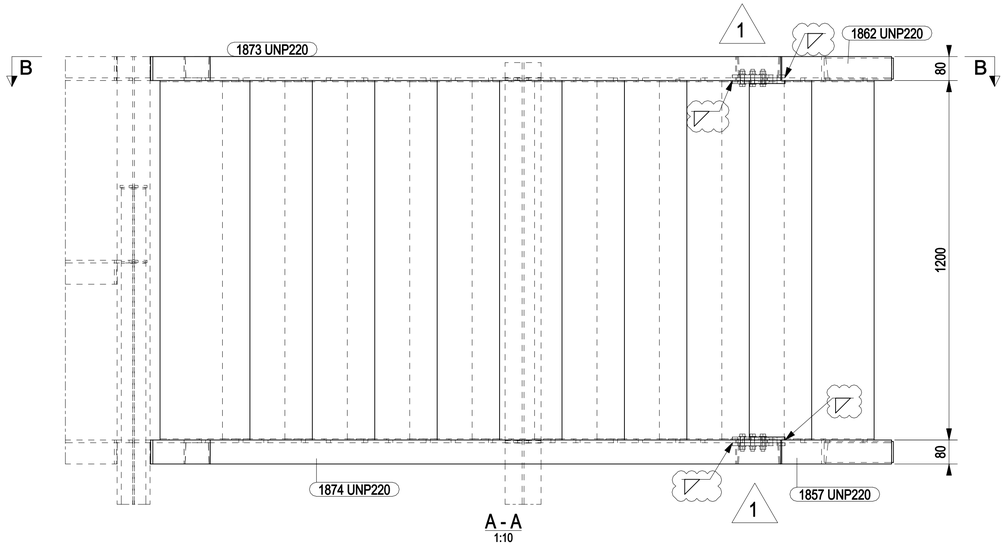


A - A
1:10

B - B
1:10

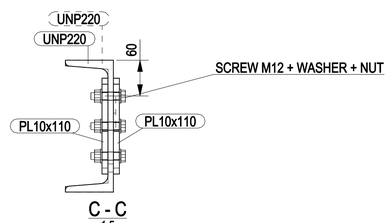


C - C
1:5


BILL OF BOLTS				
Q.TY	DENOMINATION	MATERIAL	WEIGHT kg	NOTES
44	SCREW M12*55	CL. 8.8	1.76	HOT DIP GALV.
88	NUT M12	CL. 8	0.88	HOT DIP GALV.
88	WASHER M12	R40	0.32	HOT DIP GALV.

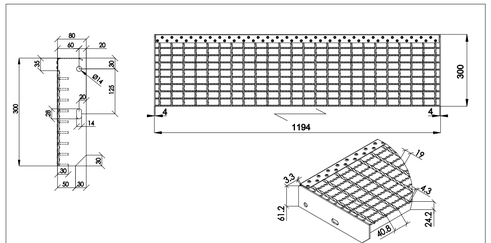

STEP GRATING DETAIL
STEP TO BE HOT DIP GLAVANIZED

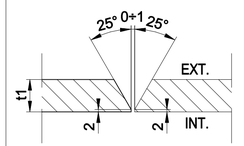

DETAIL 1

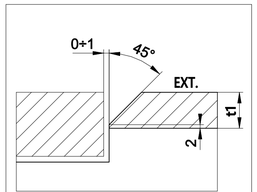


DETAIL 40

MARK	POS.	Q.TY	DENOMINATION	LENGTH (mm)	MATERIAL GRADE	STR. CAT.	WEIGHT (Kg)	P. SURF. (m^2)	NOTES
CWTPW104	1851	1	UNP220	253	S355J2	5	5.3	0.18	
CWTPW104	1852	2	PL6x70	225	S355J2	5	1.5	0.07	
CWTPW104	1853	2	PL6x70	75	S355J2	5	0.5	0.02	
CWTPW104	1857	1	UNP220	559	S355J2	5	13.8	0.40	
CWTPW104	1862	1	UNP220	559	S355J2	5	13.8	0.40	
CWTPW104	1863	4	PL10x110	160	S355J2	5	4.4	0.14	
CWTPW104	1873	1	UNP220	2613	S355J2	5	75.4	1.88	
CWTPW104	1874	1	UNP220	2613	S355J2	5	75.3	1.88	
CWTPW104	1877	11	GRATING STEP 30x300	1200	S235JR	5	942.3	9.55	
CWTPW104	1878	1	UNP220	253	S355J2	5	5.2	0.18	
						TOTALE	1137.5	14.70	

NOTES

1 – ALL DIMENSIONS AND ELEVATIONS ARE IN MILLIMETERS U.N.O.
2 – ALL ELEVATIONS ARE REFERED TO C.D.

KEY PLAN

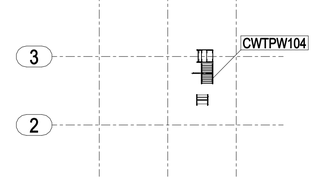

PLAN AT EL. +17510 TOS

HOLDS

REFERENCE DRAWINGS

DWG No.	DESCRIPTION

REV.	DATE	DRN	CHKD	APPD	DESCRIPTION
1	08/10/2024	CM–TS	MR	DC	REVISED WHERE INDICATED
0	03/09/2024	CM–TS	MR	DC	ISSUED FOR CONSTRUCTION

CROSSWIND

ROSETTI MARINO

TITLE :
BASE LOAD POWER HUB (BLPH)
TP – WALKWAYS & STAIRS – STAIR
MARK CWTPW104

CONTRACT NO./TITLE CW–I–WP4–2023–05/HOLLANDSE KUST NOORD WIND PARK				SCALE 1:10
DRAWN CM–TS	CHECKED M.ROSSI	APPROVED D.CASADIO		DATE 08/10/2024
A1	DRAWING NO. 123A90–FDL–ST–DD–90736		SHEET 001	REV. 1