


MARK	POS.	Q.TY	DENOMINATION	LENGTH (mm)	MATERIAL GRADE	STR. CAT.	WEIGHT (Kg)	P. SURF. (m^2)	NOTES
CWTPW106	1858	1	IPE220	1832	S355J2	4	47.8	1.55	
CWTPW106	1864	4	PL8x42	202	S355J2	4	2.1	0.08	
CWTPW106	1875	1	PL20x161.2	270	S355J2	4	6.8	0.10	
						TOTALE	56.6	1.74	

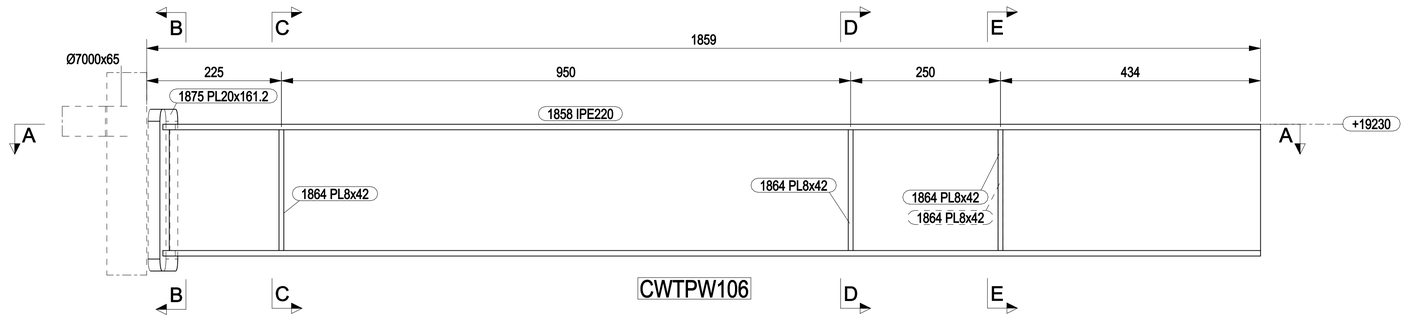


CWTPW106

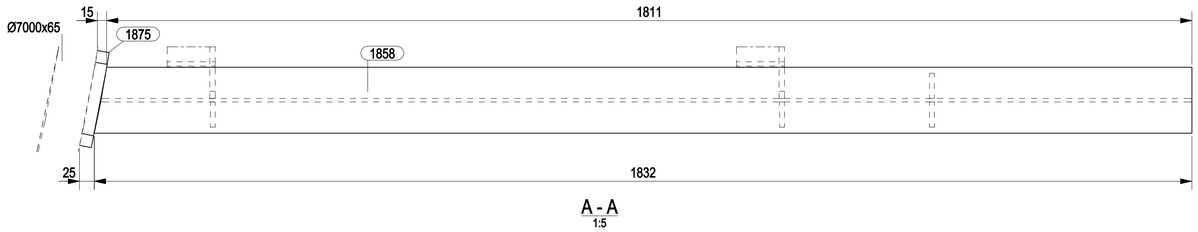


A - A
1:5

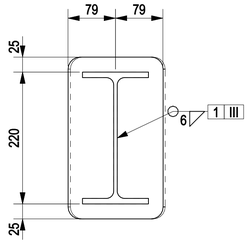


B - B
1:5

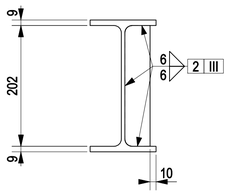

C - C
1:5

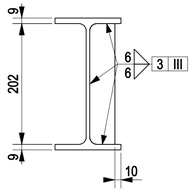

D - D
1:5

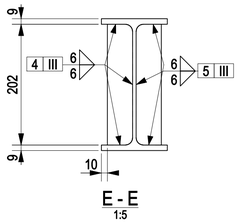

E - E
1:5

NOTES

1 – ALL DIMENSIONS AND ELEVATIONS ARE IN MILLIMETERS U.N.O.
2 – ALL ELEVATIONS ARE REFERED TO C.D.

KEY PLAN

PLAN AT EL. +17510 TOS

HOLDS

REFERENCE DRAWINGS

DWG No.	DESCRIPTION

REV.	DATE	DRN	CHKD	APPD	DESCRIPTION
0	03/09/2024	CM-TS	MR	DC	ISSUED FOR CONSTRUCTION

CROSSWIND

ROSETTI MARINO

TITLE :
BASE LOAD POWER HUB (BLPH)
TP – WALKWAYS & STAIRS BEAMS AT EL. +19230 TOS
MARK CWTPW106

CONTRACT NO./TITLE CW-I-WP4-2023-05/HOLLANDSE KUST NOORD WIND PARK			SCALE 1:5
DRAWN CM-TS	CHECKED M.ROSSI	APPROVED D.CASADIO	DATE 03/09/2024

A1	DRAWING NO. 123A90-FDL-ST-DD-90738	SHEET 001	REV. 0