
MARKS	DRAWING NUMBER	NOTES
CWTPW100	123A90-FDL-ST-DD-90733	
CWTPW101	123A90-FDL-ST-DD-90734	
CWTPW102	123A90-FDL-ST-DD-90734	
CWTPW103	123A90-FDL-ST-DD-90735	
CWTPW104	123A90-FDL-ST-DD-90736	
CWTPW105	123A90-FDL-ST-DD-90737	
CWTPW106	123A90-FDL-ST-DD-90738	
CWTPW107	123A90-FDL-ST-DD-90734	
CWTPW108	123A90-FDL-ST-DD-90734	
CWTPW109	123A90-FDL-ST-DD-90734	
CWTPW110	123A90-FDL-ST-DD-90734	
CWTPW111	123A90-FDL-ST-DD-90739	
CWTPW112	123A90-FDL-ST-DD-90739	
CWTPW113	123A90-FDL-ST-DD-90734	
CWTPW114	123A90-FDL-ST-DD-90734	

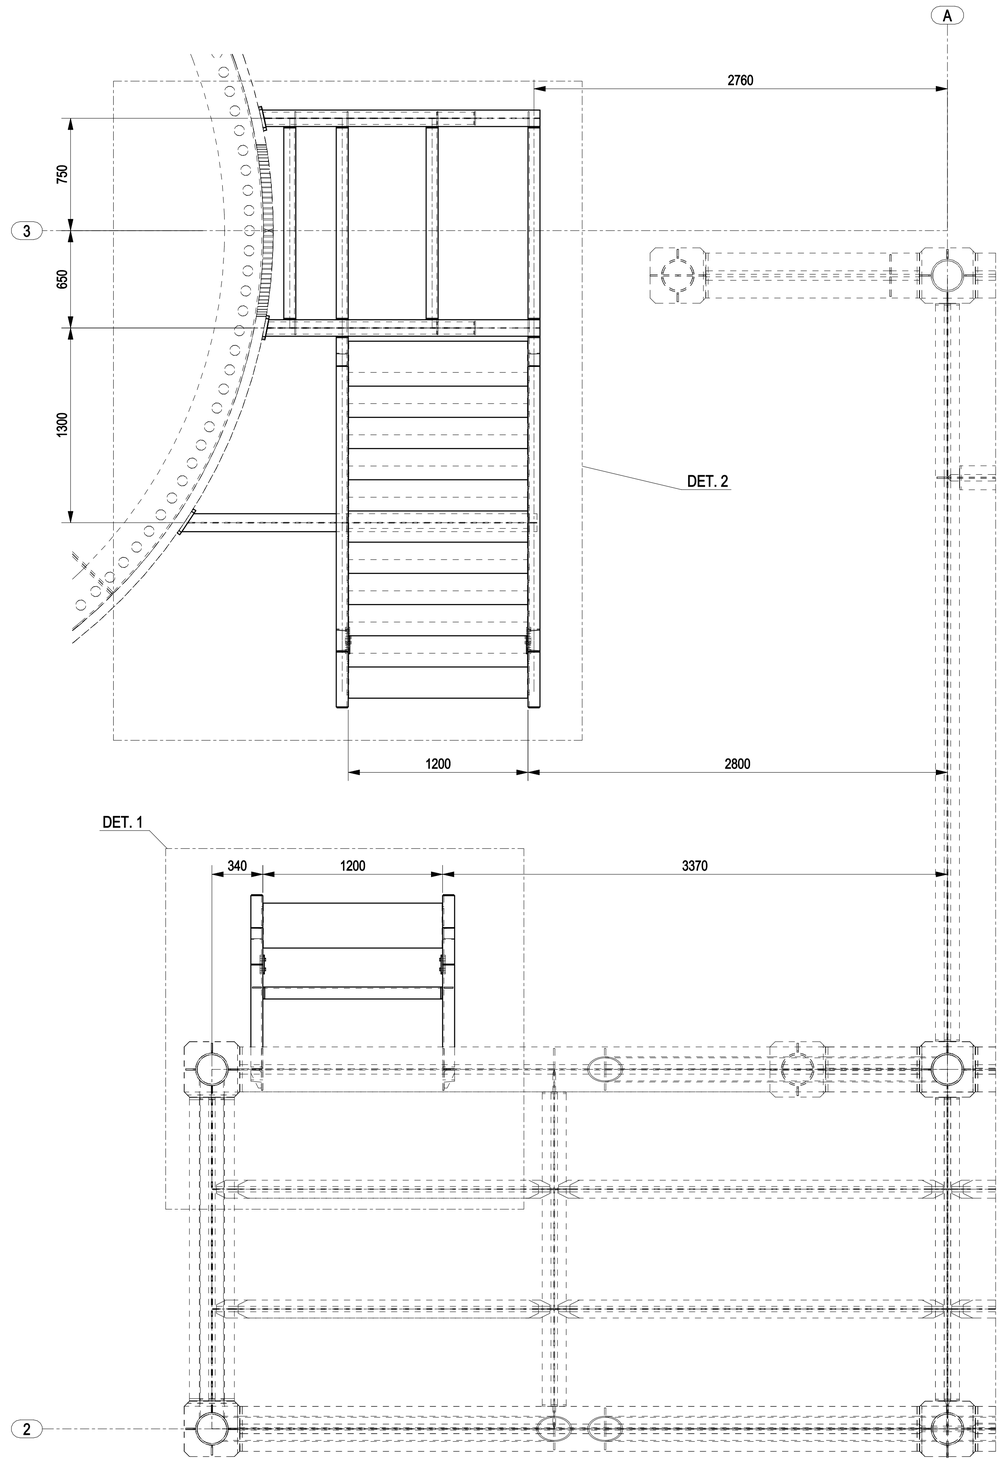


STAIRS TP

NOTES

1 – ALL DIMENSIONS AND ELEVATIONS ARE IN MILLIMETERS U.N.O.
2 – ALL ELEVATIONS ARE REFERED TO C.D.
3 – FOR DETAIL 1 SEE DWG 123A90–FDL–ST–DD–90741
4 – FOR DETAIL 2 SEE DWG 123A90–FDL–ST–DD–90742

KEY PLAN

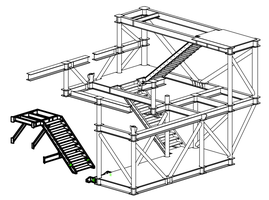

ISOMETRIC VIEW WALWKAY ACCESS PLATFORM

HOLDS

REFERENCE DRAWINGS

DWG No.	DESCRIPTION

REV.	DATE	DRN	CHKD	APPD	DESCRIPTION
0	04/09/2024	CM–TS	MR	DC	ISSUED FOR CONSTRUCTION

CROSSWIND

ROSETTI MARINO

TITLE :
BASE LOAD POWER HUB (BLPH)
TOP SIDES – WALKWAYS & STAIRS – TP
ASSEMBLY

CONTRACT NO./TITLE CW–I–WP4–2023–05/HOLLANDSE KUST NOORD WIND PARK			SCALE 1:20
DRAWN CM–TS	CHECKED M.ROSSI	APPROVED D.CASADIO	DATE 04/09/2024

A1	DRAWING NO. 123A90–FDL–ST–DD–90740	SHEET 001	REV. 0