

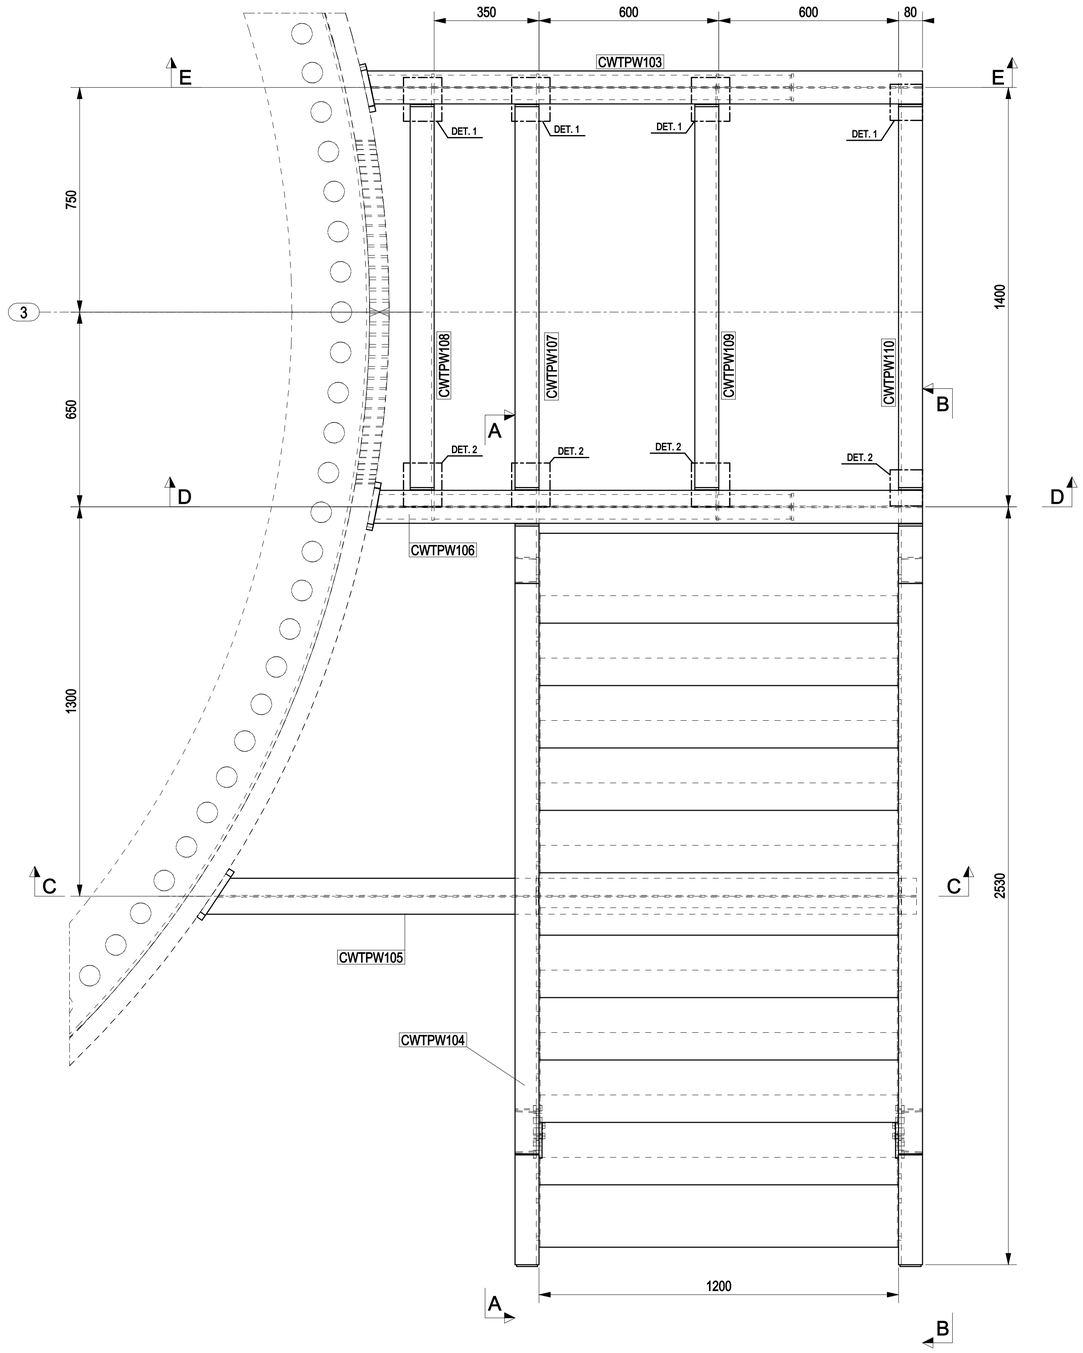


DETAIL 2
SCALE 1:10

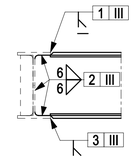

CWTPW107 CWTPW108
CWTPW109 CWTPW110

DETAIL 1
1:15

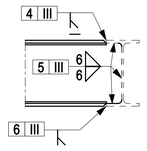


CWTPW107 CWTPW108
CWTPW109 CWTPW110

DETAIL 2
1:15

NOTES

1 – ALL DIMENSIONS AND ELEVATIONS ARE IN MILLIMETERS U.N.O.
2 – ALL ELEVATIONS ARE REFERED TO C.D.
3 – FOR DRAWING LIST & PLAN VIEW SEE 123A90-FDL-ST-DD-90740
4 – FOR SECTIONS A-A TO D-D SEE DWG 123A90-FDL-ST-DD-90743

KEY PLAN

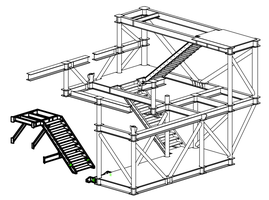

ISOMETRIC VIEW WALWKAY ACCESS PLATFORM

HOLDS

REFERENCE DRAWINGS

DWG No.	DESCRIPTION

REV.	DATE	DRN	CHKD	APPD	DESCRIPTION
0	04/09/2024	CM-TS	MR	DC	ISSUED FOR CONSTRUCTION

CROSSWIND

ROSETTI MARINO

TITLE :
BASE LOAD POWER HUB (BLPH)
TOP SIDES – WALKWAYS & STAIRS – TP
ASSEMBLY

CONTRACT NO./TITLE CW-I-WP4-2023-05/HOLLANDSE KUST NOORD WIND PARK			SCALE 1:20
DRAWN CM-TS	CHECKED M.ROSSI	APPROVED D.CASADIO	DATE 04/09/2024

A1	DRAWING NO. 123A90-FDL-ST-DD-90742	SHEET 001	REV. 0