


MARK	POS.	Q.TY	DENOMINATION	LENGTH (mm)	MATERIAL GRADE	STR. CAT.	WEIGHT (Kg)	P. SURF. (m^2)	NOTES
CWUAP117	1903	1	HEB220	5625	S355J2	5	402.4	7.14	
CWUAP117	1918	5	PL10x95.2	188	S275JR	5	7.0	0.21	
CWUAP117	2035	1	HEB220	1397	S355J2	5	99.6	1.77	
CWUAP128	1916	1	IPE220	4415	S355J2	5	112.0	3.74	
CWUAP128	1919	3	PL8x42	202	S275JR	5	1.6	0.06	
CWUAP130	1905	1	IPE220	2272	S355J2	5	56.8	1.93	
CWUAP139	1906	1	IPE220	2212	S355J2	5	55.2	1.88	
CWUAP139	1919	1	PL8x42	202	S275JR	5	0.5	0.02	
						TOTALE	734.9	16.75	

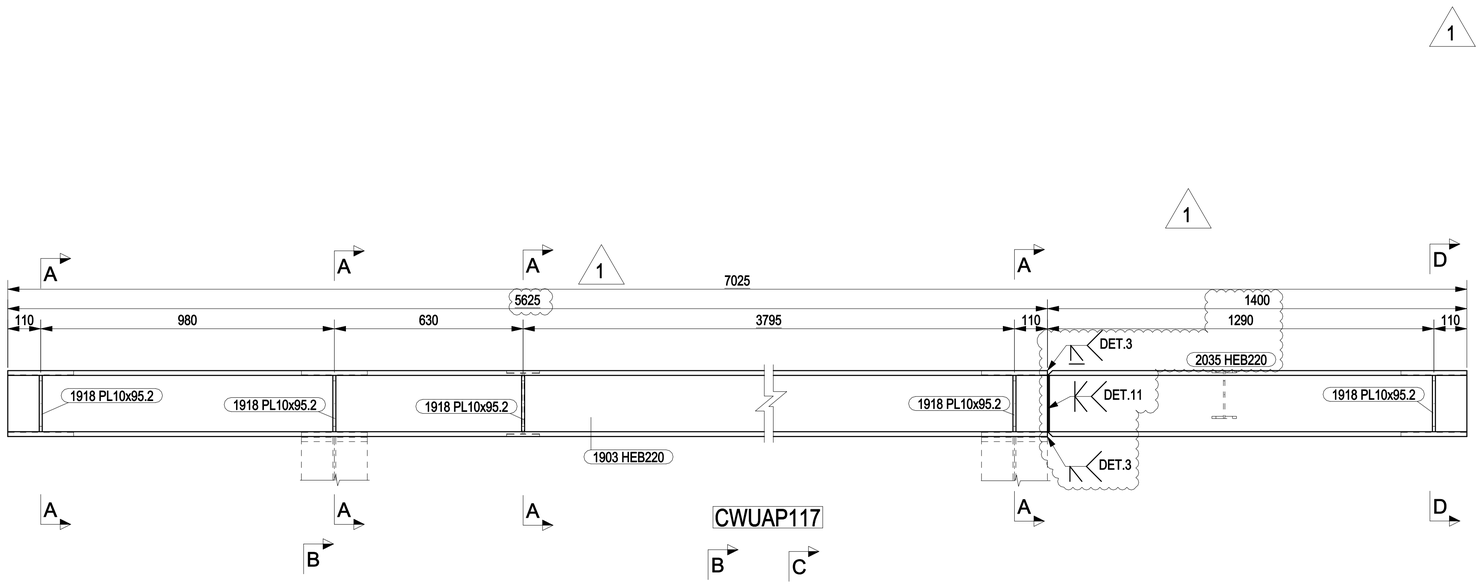


CWUAP117

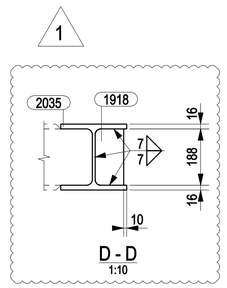


D - D
1:10

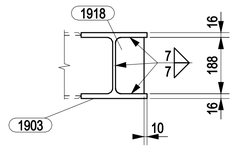

A - A
1:10

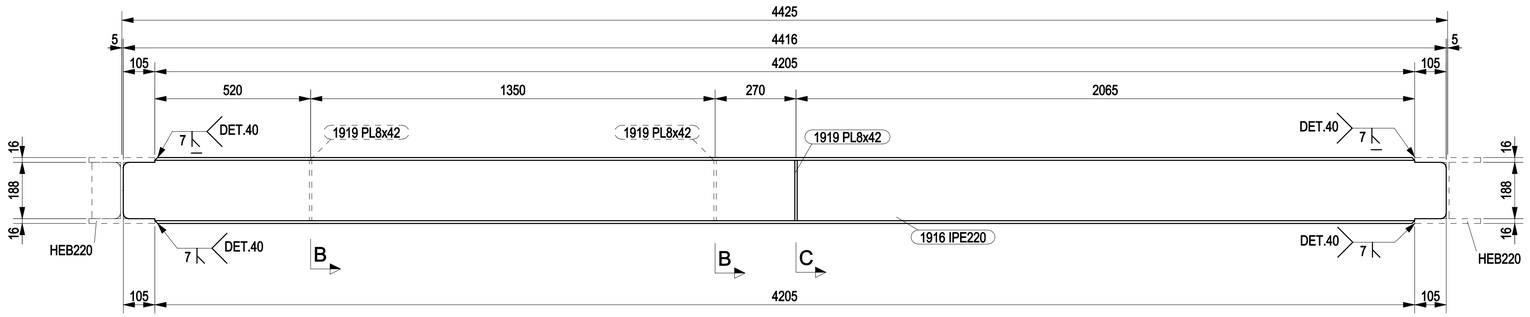


CWUAP128

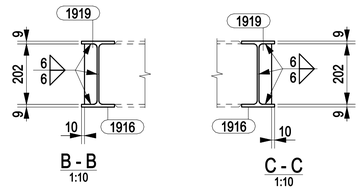


B - B
1:10

C - C
1:10

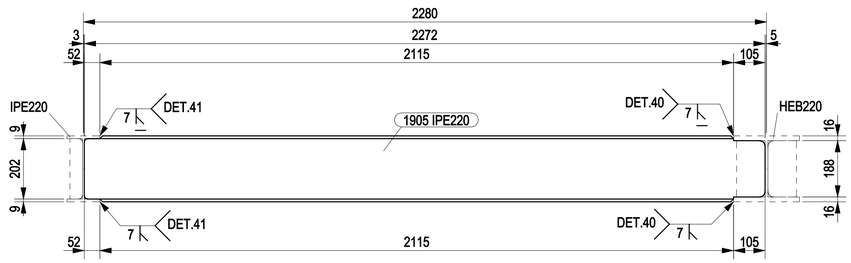

CWUAP130

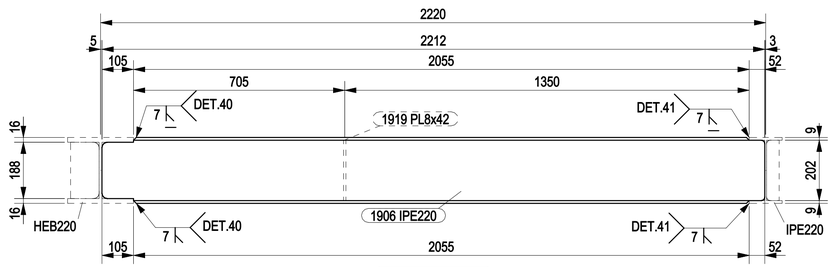


CWUAP139

NOTES

1 – ALL DIMENSIONS AND ELEVATIONS ARE IN MILLIMETERS U.N.O.
2 – ALL ELEVATIONS ARE REFERED TO C.D.
3 – ALL WELDS CATEGORY ARE V

KEY PLAN

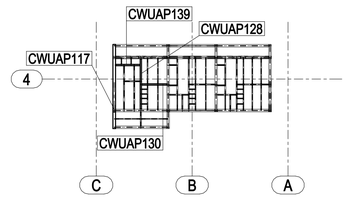


PLAN AT EL +38710 TOS

HOLDS

REFERENCE DRAWINGS

DWG No.	DESCRIPTION
123A90-DDL-ST-DD-90125-001 TO 005	STORAGE VESSEL - WALKWAYS - ASSEMBLY AND DETAILS

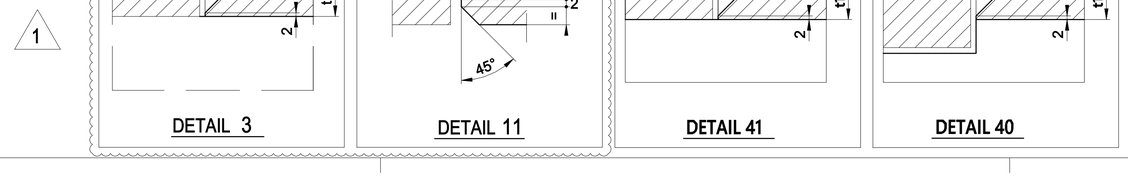

REV.	DATE	DRN	CHKD	APPD	DESCRIPTION
1	25/09/2024	CM-TS	MR	DC	ISSUED FOR CONSTRUCTION
0	10/09/2024	CM-TS	MR	DC	ISSUED FOR CONSTRUCTION

CROSSWIND

ROSETTI MARINO

TITLE :
BASE LOAD POWER HUB (BLPH)
STORAGE VESSEL – WALKWAYS ROW 4 PLAN EL. +38.710 T.O.S.
MARK CWUAP117 – CWUAP128 – CWUAP130 – CWUAP139

CONTRACT NO./TITLE CW-I-WP4-2023-05/HOLLANDSE KUST NOORD WIND PARK			SCALE 1:10
DRAWN CM-TS	CHECKED M.ROSSI	APPROVED D.CASADIO	DATE 25/09/2024
A1	DRAWING NO. 123A90-FDL-ST-DD-90744	SHEET 001	REV. 1