


MARK	POS.	Q.TY	DENOMINATION	LENGTH (mm)	MATERIAL GRADE	STR. CAT.	WEIGHT (Kg)	P. SURF. (m^2)	NOTES
CWUAP140	1907	1	IPE220	1399	S355J2	5	34.9	1.19	
CWUAP141	1908	1	IPE220	3787	S355J2	5	96.5	3.21	
CWUAP141	1919	1	PL8x42	202	S275JR	5	0.5	0.02	
CWUAP175	1909	1	IPE220	2437	S355J2	5	61.1	2.07	
CWUAP213	1917	1	IPE160	555	S355J2	5	7.8	0.35	
CWUAP214	1917	1	IPE160	555	S355J2	5	7.8	0.35	
CWUAP215	1917	1	IPE160	555	S355J2	5	7.8	0.35	
CWUAP224	1917	1	IPE160	555	S355J2	5	7.8	0.35	
						TOTALE	224.2	7.87	

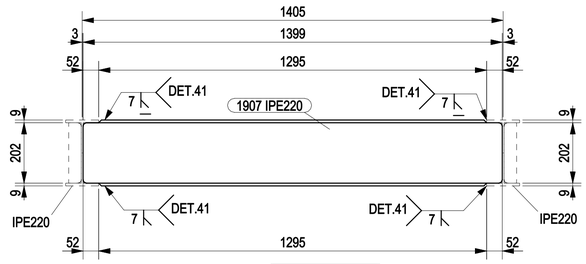


CWUAP140

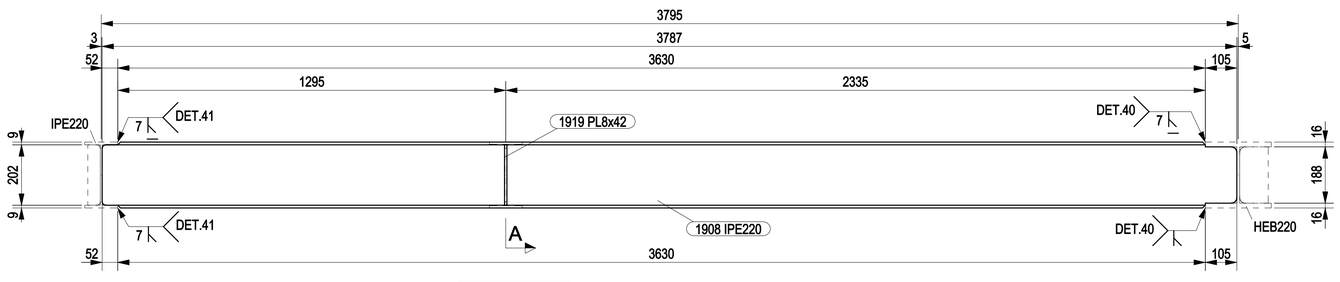


CWUAP141

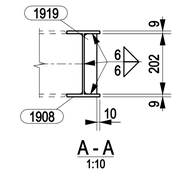


A - A
1:10

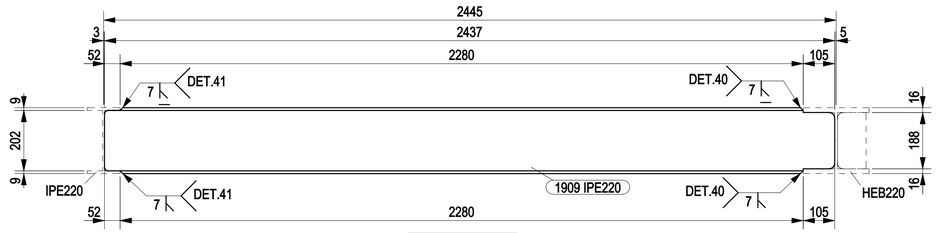


CWUAP175

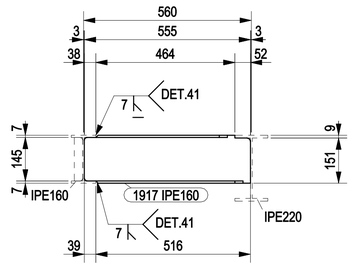

CWUAP213 CWUAP214 CWUAP215 CWUAP224

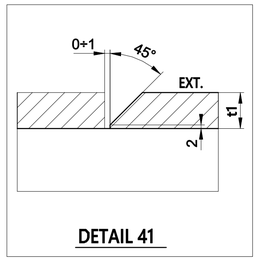

DETAIL 41

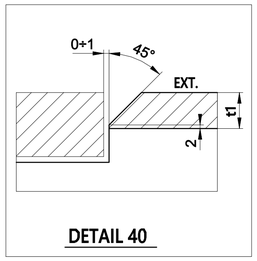


DETAIL 40

NOTES

1 – ALL DIMENSIONS AND ELEVATIONS ARE IN MILLIMETERS U.N.O.
2 – ALL ELEVATIONS ARE REFERED TO C.D.
3 – ALL WELDS CATEGORY ARE V

KEY PLAN

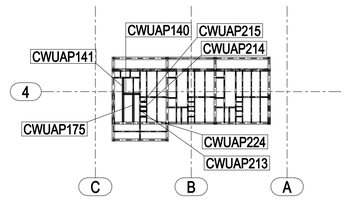

PLAN AT EL +38710 TOS

HOLDS

REFERENCE DRAWINGS

DWG No.	DESCRIPTION
123A90-DDL-ST-DD-90125-001 TO 005	STORAGE VESSEL - WALKWAYS - ASSEMBLY AND DETAILS

REV.	DATE	DRN	CHKD	APPD	DESCRIPTION
0	10/09/2024	CM-TS	MR	DC	ISSUED FOR CONSTRUCTION

CROSSWIND

ROSETTI MARINO

TITLE :
BASE LOAD POWER HUB (BLPH)
STORAGE VESSEL – WALKWAYS ROW 4 PLAN EL. +38.710 T.O.S.
MARK CWUAP140 – CWUAP141 – CWUAP175 – CWUAP213 TO CWUAP215 – CWUAP224

CONTRACT NO./TITLE CW-I-WP4-2023-05/HOLLANDSE KUST NOORD WIND PARK			SCALE 1:10
DRAWN CM-TS	CHECKED M.ROSSI	APPROVED D.CASADIO	DATE 10/09/2024
A1	DRAWING NO. 123A90-FDL-ST-DD-90745	SHEET 001	REV. 0