


MARK	POS.	Q.TY	DENOMINATION	LENGTH (mm)	MATERIAL GRADE	STR. CAT.	WEIGHT (Kg)	P. SURF. (m^2)	NOTES
CWUAP250	1918	1	PL10x95.2	188	S275JR	5	1.4	0.04	
CWUAP250	1920	1	HEB220	4490	S355J2	5	308.6	5.70	
CWUAP251	1913	1	IPE220	1390	S355J2	5	32.6	1.18	
CWUAP252	1914	1	IPE160	2212	S355J2	5	32.4	1.38	
CWUAP253	1915	1	IPE160	2272	S355J2	5	33.3	1.42	
						TOTALE	408.3	9.72	

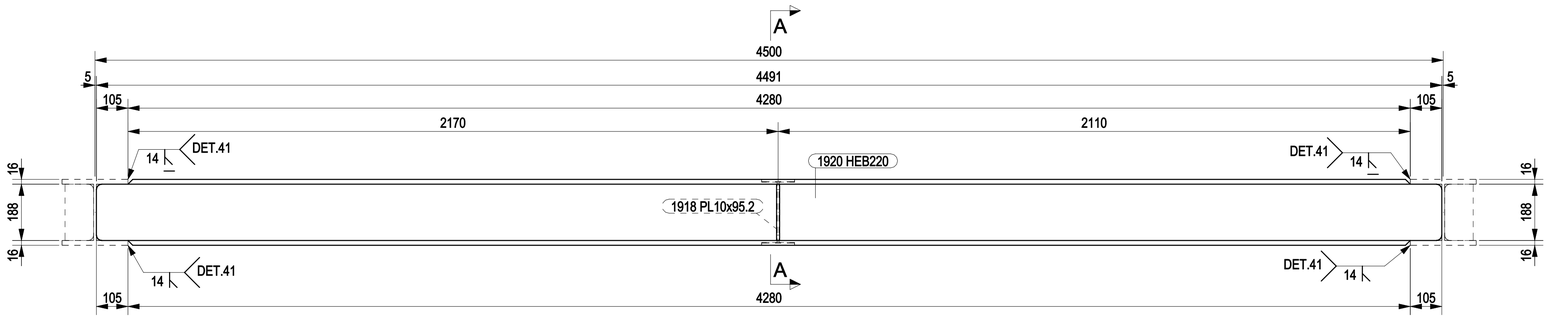


CWUAP250

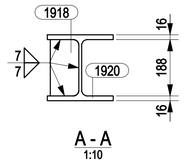


A - A
1:10

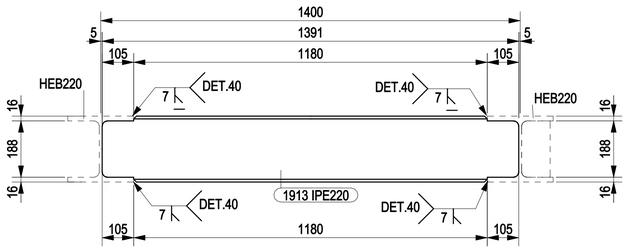

CWUAP251

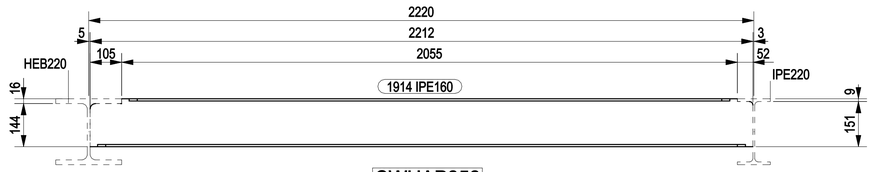

CWUAP252

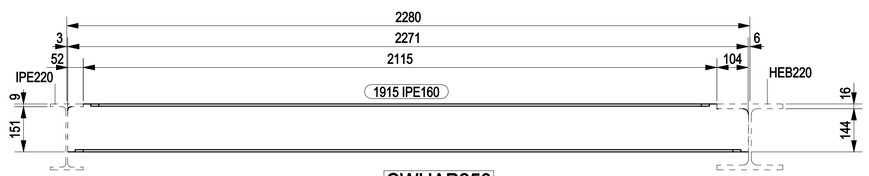


CWUAP253

NOTES

1 – ALL DIMENSIONS AND ELEVATIONS ARE IN MILLIMETERS U.N.O.
2 – ALL ELEVATIONS ARE REFERED TO C.D.
3 – ALL WELDS CATEGORY ARE V

KEY PLAN

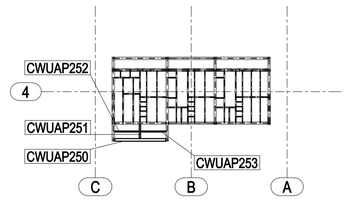


PLAN AT EL +38710 TOS


HOLDS

REFERENCE DRAWINGS

DWG No.	DESCRIPTION
123A90-DDL-ST-DD-90125-001 TO 005	STORAGE VESSEL - WALKWAYS - ASSEMBLY AND DETAILS

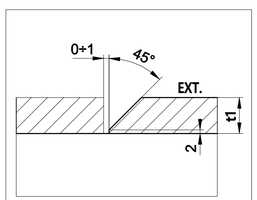

DETAIL 41

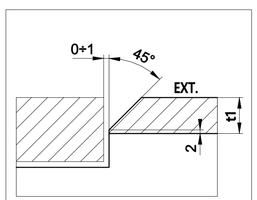

DETAIL 40

REV.	DATE	DRN	CHKD	APPD	DESCRIPTION
0	10/09/2024	CM-TS	MR	DC	ISSUED FOR CONSTRUCTION

CROSSWIND

ROSETTI MARINO

TITLE :
BASE LOAD POWER HUB (BLPH)
STORAGE VESSEL – WALKWAYS ROW 4 PLAN EL. +38.710 T.O.S.
MARK CWUAP250 TO CWUAP253

CONTRACT NO./TITLE CW-I-WP4-2023-05/HOLLANDSE KUST NOORD WIND PARK				SCALE 1:10
DRAWN CM-TS	CHECKED M.ROSSI	APPROVED D.CASADIO		DATE 10/09/2024
A1	DRAWING NO. 123A90-FDL-ST-DD-90746		SHEET 001	REV. 0