


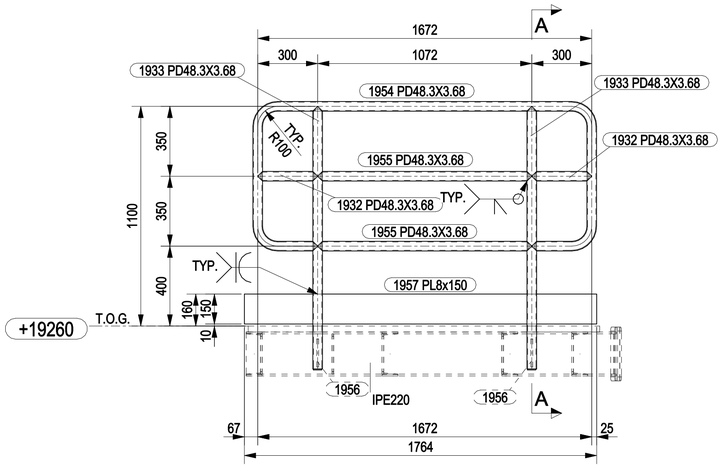



CWTPH019

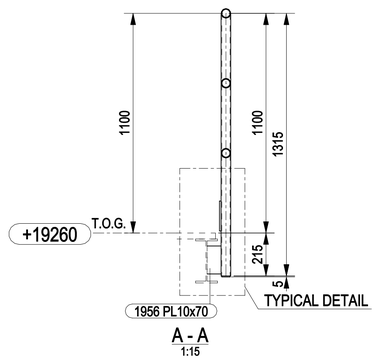

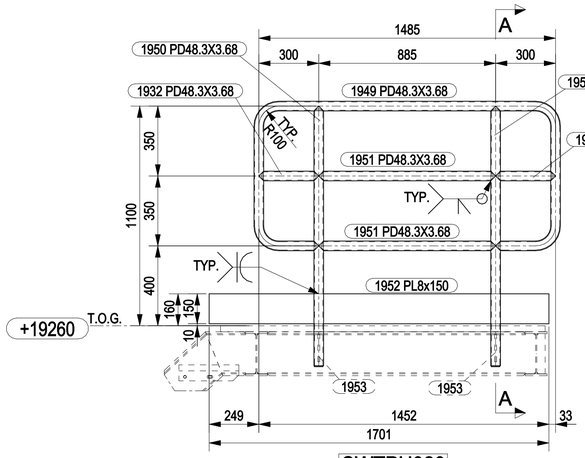



CWTPH020

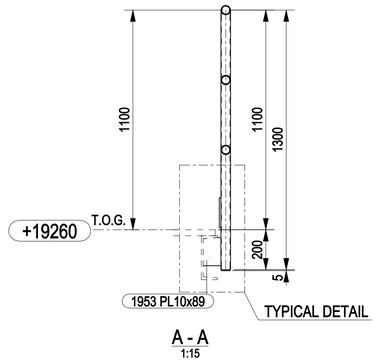

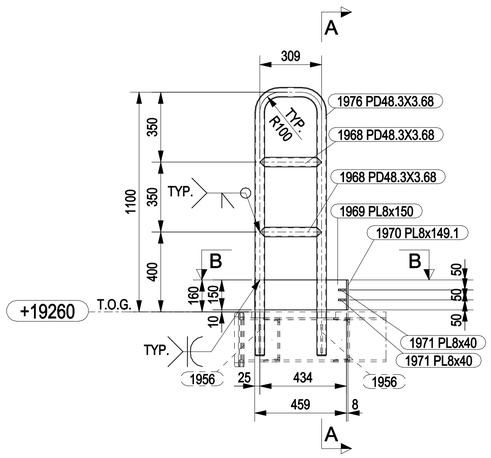


CWTPH021

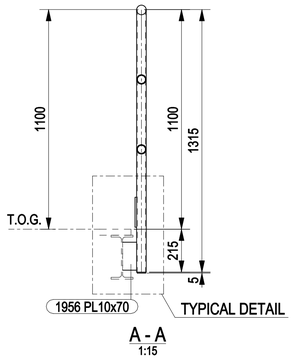


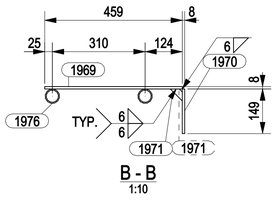

MARK	POS.	Q.TY	DENOMINATION	LENGTH (mm)	MATERIAL GRADE	STR. CAT.	WEIGHT (Kg)	P. SURF. (m^2)	NOTES
CWTPH019	1929	2	PL5x42	42	S275JR	5	0.1	0.01	
CWTPH019	1932	2	PD48.3X3.68	300	API 5L GR B	5	2.1	0.08	
CWTPH019	1933	2	PD48.3X3.68	1315	API 5L GR B	5	10.3	0.39	
CWTPH019	1954	1	PD48.3X3.68	3500	API 5L GR B	5	13.8	0.52	
CWTPH019	1955	2	PD48.3X3.68	1072	API 5L GR B	5	8.3	0.32	
CWTPH019	1956	2	PL10x70	140	S275JR	5	1.5	0.05	
CWTPH019	1957	1	PL8x150	1764	S275JR	5	16.6	0.56	
CWTPH020	1929	2	PL5x42	42	S275JR	5	0.1	0.01	
CWTPH020	1932	2	PD48.3X3.68	300	API 5L GR B	5	2.1	0.08	
CWTPH020	1949	1	PD48.3X3.68	3314	API 5L GR B	5	13.0	0.50	
CWTPH020	1950	2	PD48.3X3.68	1300	API 5L GR B	5	10.2	0.39	
CWTPH020	1951	2	PD48.3X3.68	885	API 5L GR B	5	6.8	0.26	
CWTPH020	1952	1	PL8x150	1701	S275JR	5	16.0	0.54	
CWTPH020	1953	2	PL10x89	141	S275JR	5	1.9	0.06	
CWTPH021	1929	2	PL5x42	42	S275JR	5	0.1	0.01	
CWTPH021	1956	2	PL10x70	140	S275JR	5	1.5	0.05	
CWTPH021	1968	2	PD48.3X3.68	309	API 5L GR B	5	2.2	0.09	
CWTPH021	1969	1	PL8x150	459	S275JR	5	4.3	0.15	
CWTPH021	1970	1	PL8x149.1	150	S275JR	5	1.4	0.05	
CWTPH021	1971	2	PL8x40	40	S275JR	5	0.1	0.01	
CWTPH021	1976	1	PD48.3X3.68	2854	API 5L GR B	5	11.4	0.43	
						TOTALE	124.0	4.54	

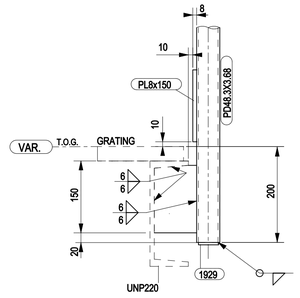

TYPICAL FIXED DETAIL
1:5

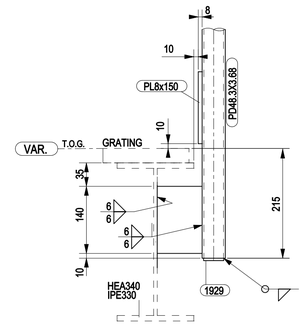


TYPICAL FIXED DETAIL
1:5

NOTES

1 – ALL DIMENSIONS AND ELEVATIONS ARE IN MILLIMETERS U.N.O.
2 – ALL ELEVATIONS ARE REFERED TO C.D.
3 – ALL HANDRAILS SHALL BE HOT DIP GALVANISED AND PAINTED

KEY PLAN

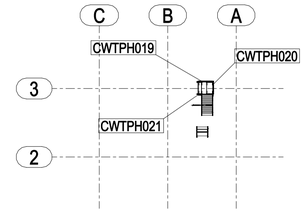

PLAN AT EL. +17510 TOS

HOLDS

REFERENCE DRAWINGS

DWG No.	DESCRIPTION

REV.	DATE	DRN	CHKD	APPD	DESCRIPTION
0	13/09/2024	CM-TS	MR	DC	ISSUED FOR CONSTRUCTION

CROSSWIND

ROSETTI MARINO

TITLE :
BASE LOAD POWER HUB (BLPH)
TP – HANDRAILS AT EL. +19260 TOG
MARK CWTPH019 TO CWTPH021

CONTRACT NO./TITLE CW-I-WP4-2023-05/HOLLANDSE KUST NOORD WIND PARK				SCALE 1:15
DRAWN CM-TS	CHECKED M.ROSSI	APPROVED D.CASADIO		DATE 13/09/2024
A1	DRAWING NO. 123A90-FDL-ST-DD-90748		SHEET 001	REV. 0