

MARK	POS.	Q.TY	DENOMINATION	LENGTH (mm)	MATERIAL GRADE	STR. CAT.	WEIGHT (Kg)	P. SURF. (m^2)	NOTES
CWTPH022	1937	1	PL8x150	700	S275JR	5	6.6	0.22	
CWTPH022	1972	2	PD48.3X3.68	1360	API 5L GR B	5	10.7	0.41	
CWTPH022	1975	2	PD48.3X3.68	688	API 5L GR B	5	5.1	0.20	
CWTPH022	1977	1	PL10x110	138	S275JR	5	0.6	0.02	
CWTPH022	1978	3	PD48.3X3.68	250	API 5L GR B	5	2.6	0.10	
CWTPH022	1979	1	PD48.3X3.68	3897	API 5L GR B	5	15.3	0.58	
CWTPH022	1980	1	PD48.3X3.68	437	API 5L GR B	5	1.6	0.06	
CWTPH023	1937	1	PL8x150	700	S275JR	5	6.6	0.22	
CWTPH023	1972	1	PD48.3X3.68	1360	API 5L GR B	5	5.3	0.20	
CWTPH023	1973	1	PD48.3X3.68	3805	API 5L GR B	5	15.0	0.57	
CWTPH023	1974	3	PD48.3X3.68	330	API 5L GR B	5	3.5	0.14	
CWTPH023	1975	2	PD48.3X3.68	688	API 5L GR B	5	5.1	0.20	
CWTPH023	1977	1	PL10x110	138	S275JR	5	0.6	0.02	
						TOTALE	78.8	2.95	

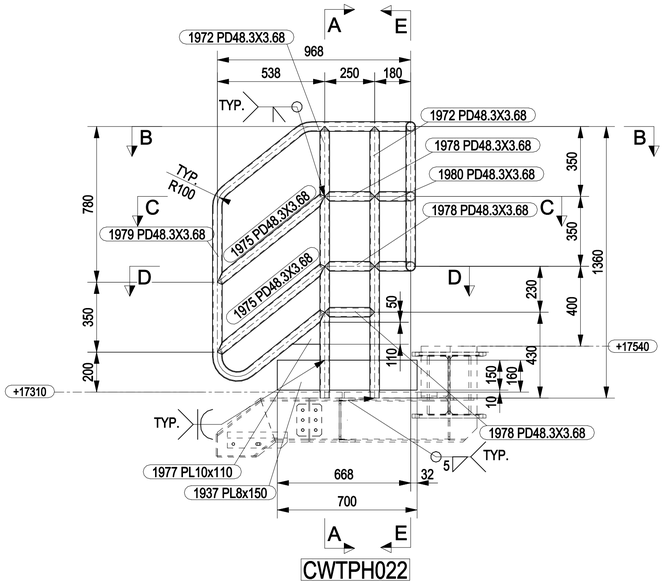


CWTPH022




A - A
1:15

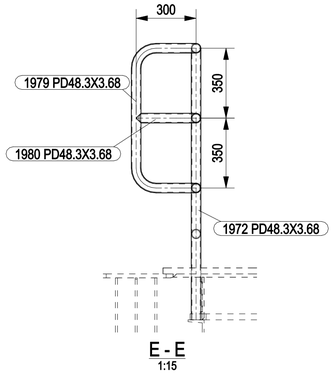


E - E
1:15

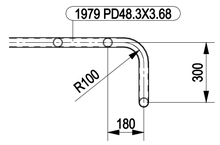


B - B
1:15

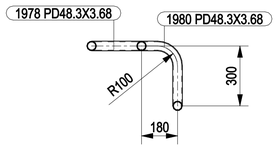


C - C
1:15

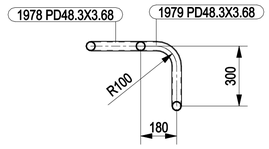

D - D
1:15

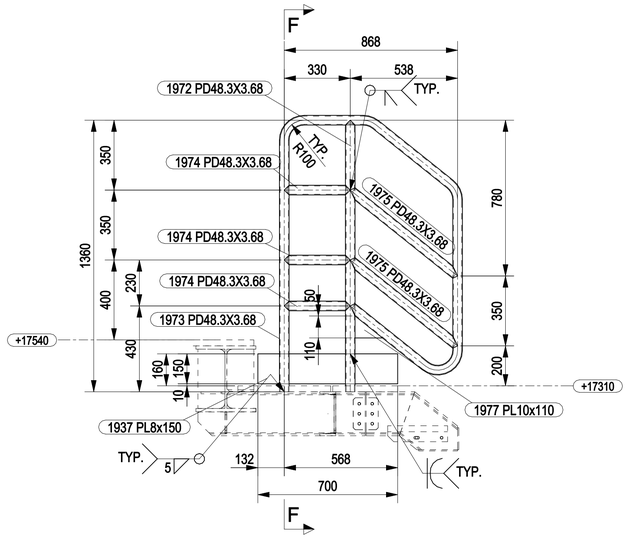

CWTPH023

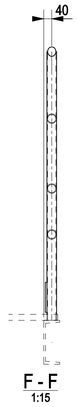

F - F
1:15

NOTES

1 – ALL DIMENSIONS AND ELEVATIONS ARE IN MILLIMETERS U.N.O.
2 – ALL ELEVATIONS ARE REFERED TO C.D.
3 – ALL HANDRAILS SHALL BE HOT DIP GALVANISED AND PAINTED

KEY PLAN

PLAN AT EL. +17510 TOS

HOLDS

REFERENCE DRAWINGS

DWG No.	DESCRIPTION

REV.	DATE	DRN	CHKD	APPD	DESCRIPTION
0	13/09/2024	CM–TS	MR	DC	ISSUED FOR CONSTRUCTION

CROSSWIND

ROSETTI MARINO

TITLE :
BASE LOAD POWER HUB (BLPH)
TP – HANDRAILS STAIR
MARK CWTPH022 – CWTPH023

CONTRACT NO./TITLE CW-I-WP4-2023-05/HOLLANDSE KUST NOORD WIND PARK			SCALE 1:15
DRAWN CM–TS	CHECKED M.ROSSI	APPROVED D.CASADIO	DATE 13/09/2024
A1	DRAWING NO. 123A90–FDL–ST–DD–90749	SHEET 001	REV. 0