




CWTPH024

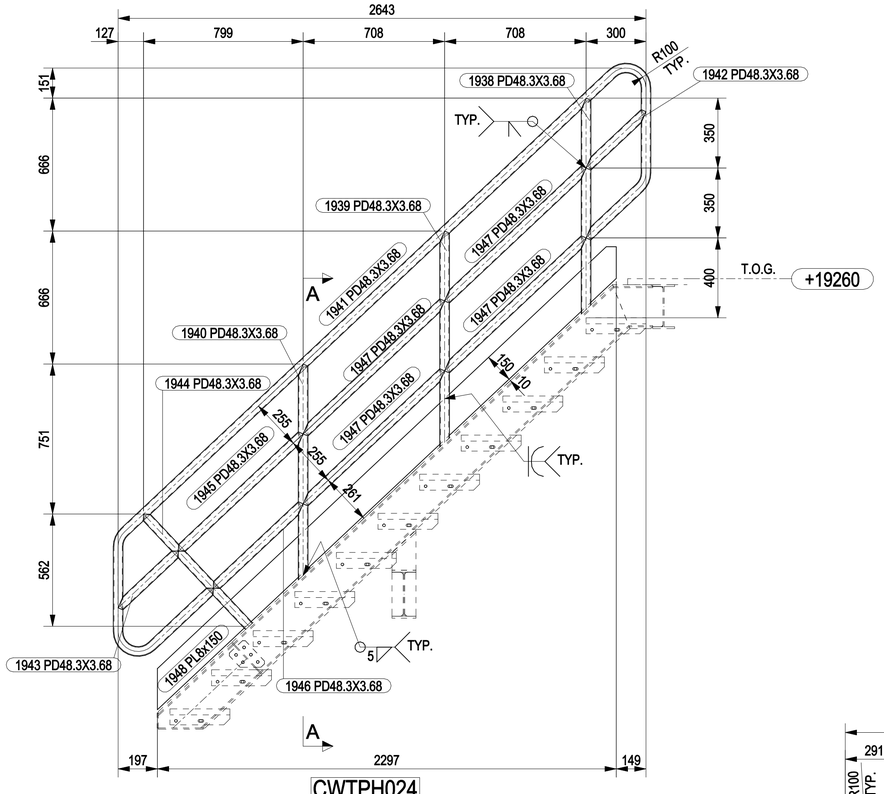

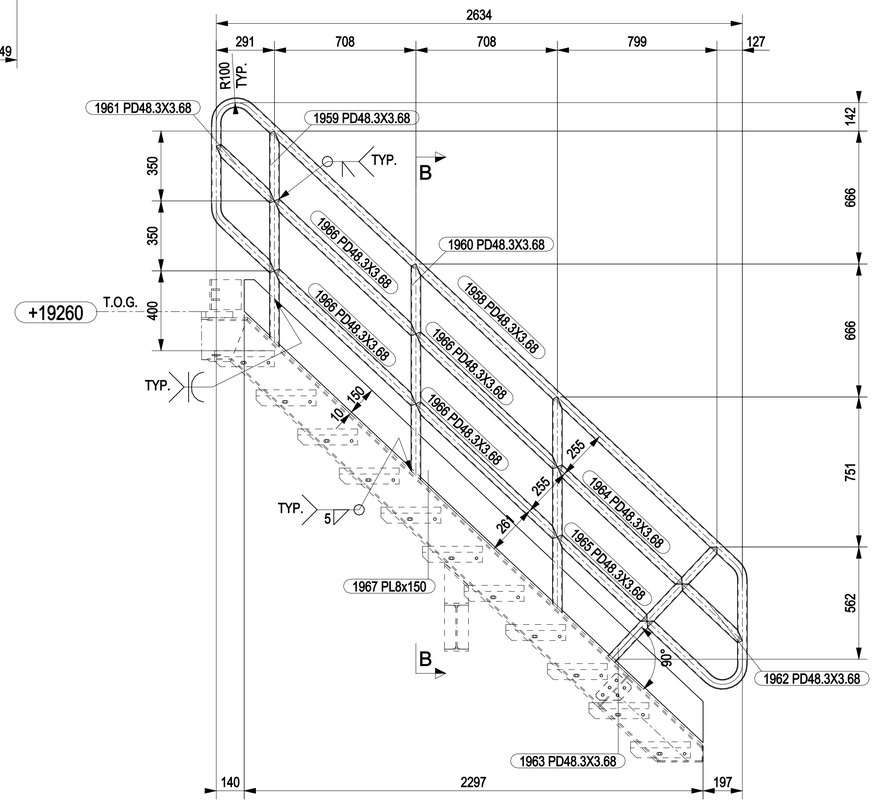

CWTPH025

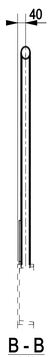


MARK	POS.	Q.TY	DENOMINATION	LENGTH (mm)	MATERIAL GRADE	STR. CAT.	WEIGHT (Kg)	P. SURF. (m^2)	NOTES
CWTPH024	1938	1	PD48.3X3.68	1082	API 5L GR B	5	4.1	0.16	
CWTPH024	1939	1	PD48.3X3.68	1082	API 5L GR B	5	4.1	0.16	
CWTPH024	1940	1	PD48.3X3.68	1082	API 5L GR B	5	4.1	0.16	
CWTPH024	1941	1	PD48.3X3.68	5623	API 5L GR B	5	22.2	0.84	
CWTPH024	1942	1	PD48.3X3.68	412	API 5L GR B	5	1.5	0.06	
CWTPH024	1943	1	PD48.3X3.68	414	API 5L GR B	5	1.5	0.06	
CWTPH024	1944	1	PD48.3X3.68	771	API 5L GR B	5	3.0	0.11	
CWTPH024	1945	1	PD48.3X3.68	857	API 5L GR B	5	3.2	0.12	
CWTPH024	1946	1	PD48.3X3.68	617	API 5L GR B	5	2.3	0.09	
CWTPH024	1947	4	PD48.3X3.68	972	API 5L GR B	5	14.7	0.56	
CWTPH024	1948	1	PL8x150	3262	S275JR	5	29.6	1.00	
CWTPH025	1958	1	PD48.3X3.68	5599	API 5L GR B	5	22.1	0.84	
CWTPH025	1959	1	PD48.3X3.68	1082	API 5L GR B	5	4.1	0.16	
CWTPH025	1960	2	PD48.3X3.68	1082	API 5L GR B	5	8.2	0.32	
CWTPH025	1961	1	PD48.3X3.68	400	API 5L GR B	5	1.4	0.05	
CWTPH025	1962	1	PD48.3X3.68	414	API 5L GR B	5	1.5	0.06	
CWTPH025	1963	1	PD48.3X3.68	771	API 5L GR B	5	3.0	0.11	
CWTPH025	1964	1	PD48.3X3.68	857	API 5L GR B	5	3.2	0.12	
CWTPH025	1965	1	PD48.3X3.68	617	API 5L GR B	5	2.3	0.09	
CWTPH025	1966	4	PD48.3X3.68	972	API 5L GR B	5	14.7	0.56	
CWTPH025	1967	1	PL8x150	3262	S275JR	5	29.6	1.00	
						TOTALE	180.7	6.63	

NOTES

1 – ALL DIMENSIONS AND ELEVATIONS ARE IN MILLIMETERS U.N.O.
2 – ALL ELEVATIONS ARE REFERED TO C.D.
3 – ALL HANDRAILS SHALL BE HOT DIP GALVANISED AND PAINTED

KEY PLAN

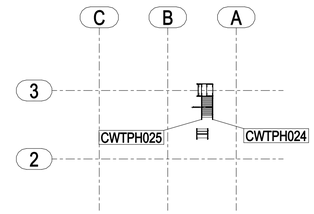

PLAN AT EL. +17510 TOS

HOLDS

REFERENCE DRAWINGS

DWG No.	DESCRIPTION

REV.	DATE	DRN	CHKD	APPD	DESCRIPTION
0	13/09/2024	CM-TS	MR	DC	ISSUED FOR CONSTRUCTION

CROSSWIND

ROSETTI MARINO

TITLE :
BASE LOAD POWER HUB (BLPH)
TP – HANDRAILS STAIR
MARK CWTPH024 – CWTPH025

CONTRACT NO./TITLE CW-I-WP4-2023-05/HOLLANDSE KUST NOORD WIND PARK			SCALE 1:15
DRAWN CM-TS	CHECKED M.ROSSI	APPROVED D.CASADIO	DATE 13/09/2024

A1	DRAWING NO. 123A90-FDL-ST-DD-90750	SHEET 001	REV. 0