
MARKS	DRAWING NUMBER	NOTES
CWTPH019	123A90-FDL-ST-DD-90748	
CWTPH020	123A90-FDL-ST-DD-90748	
CWTPH021	123A90-FDL-ST-DD-90748	
CWTPH022	123A90-FDL-ST-DD-90749	
CWTPH023	123A90-FDL-ST-DD-90749	
CWTPH024	123A90-FDL-ST-DD-90750	
CWTPH025	123A90-FDL-ST-DD-90750	

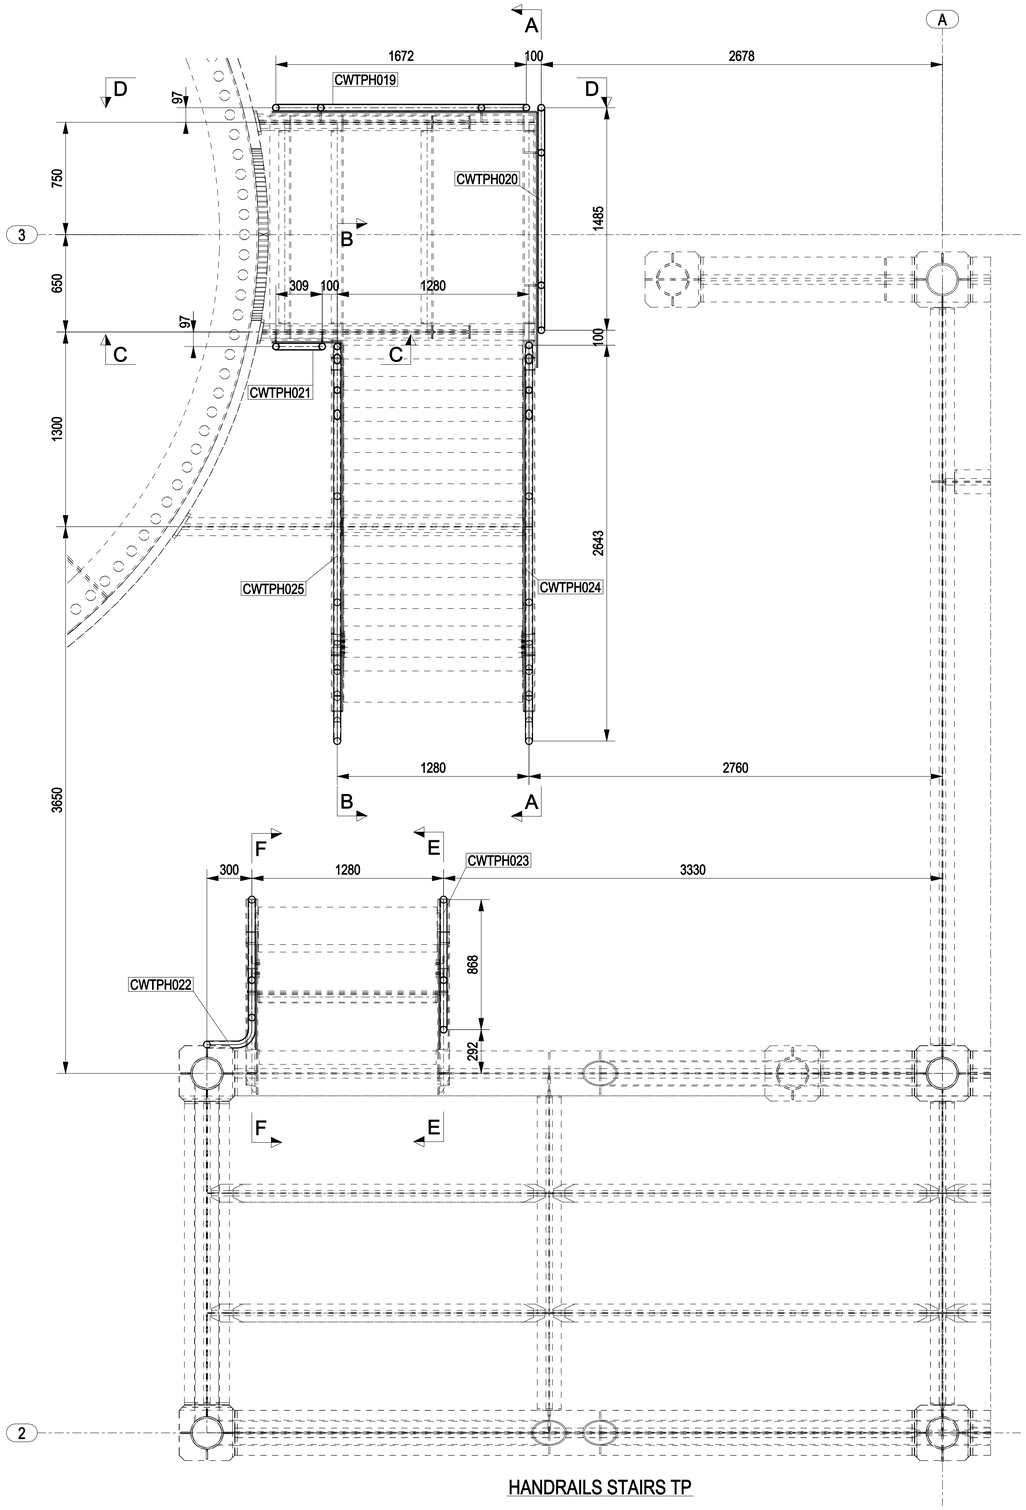


HANDRAILS STAIRS TP

NOTES

1 – ALL DIMENSIONS AND ELEVATIONS ARE IN MILLIMETERS U.N.O.
2 – ALL ELEVATIONS ARE REFERED TO C.D.
3 – FOR SECTIONS SEE DWG 123A90-FDL-ST-DD-90752

KEY PLAN

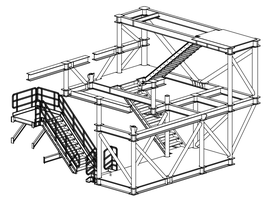

ISOMETRIC VIEW WALWKAY ACCESS PLATFORM

HOLDS

REFERENCE DRAWINGS

DWG No.	DESCRIPTION

REV.	DATE	DRN	CHKD	APPD	DESCRIPTION
0	13/09/2024	CM-TS	MR	DC	ISSUED FOR CONSTRUCTION

CROSSWIND

ROSETTI MARINO

TITLE :
BASE LOAD POWER HUB (BLPH)
TOP SIDES – HANDRAILS WALKWAYS & STAIRS – TP
ASSEMBLY

CONTRACT NO./TITLE CW-I-WP4-2023-05/HOLLANDSE KUST NOORD WIND PARK			SCALE 1:20
DRAWN CM-TS	CHECKED M.ROSSI	APPROVED D.CASADIO	DATE 13/09/2024

A1	DRAWING NO. 123A90-FDL-ST-DD-90751	SHEET 001	REV. 0