
MARKS	DRAWING NUMBER	NOTES
CWTPSG001	123A90-FDL-ST-DD-90753	
CWTPSG002	123A90-FDL-ST-DD-90754	
CWTPSG003	123A90-FDL-ST-DD-90754	
CWTPSG004	123A90-FDL-ST-DD-90755	
CWTPSG005	123A90-FDL-ST-DD-90757	
CWTPSG006	123A90-FDL-ST-DD-90757	
CWTPSG007	123A90-FDL-ST-DD-90756	
CWTPSG008	123A90-FDL-ST-DD-90756	
CWTPSG009	123A90-FDL-ST-DD-90757	
CWTPSG010	123A90-FDL-ST-DD-90757	
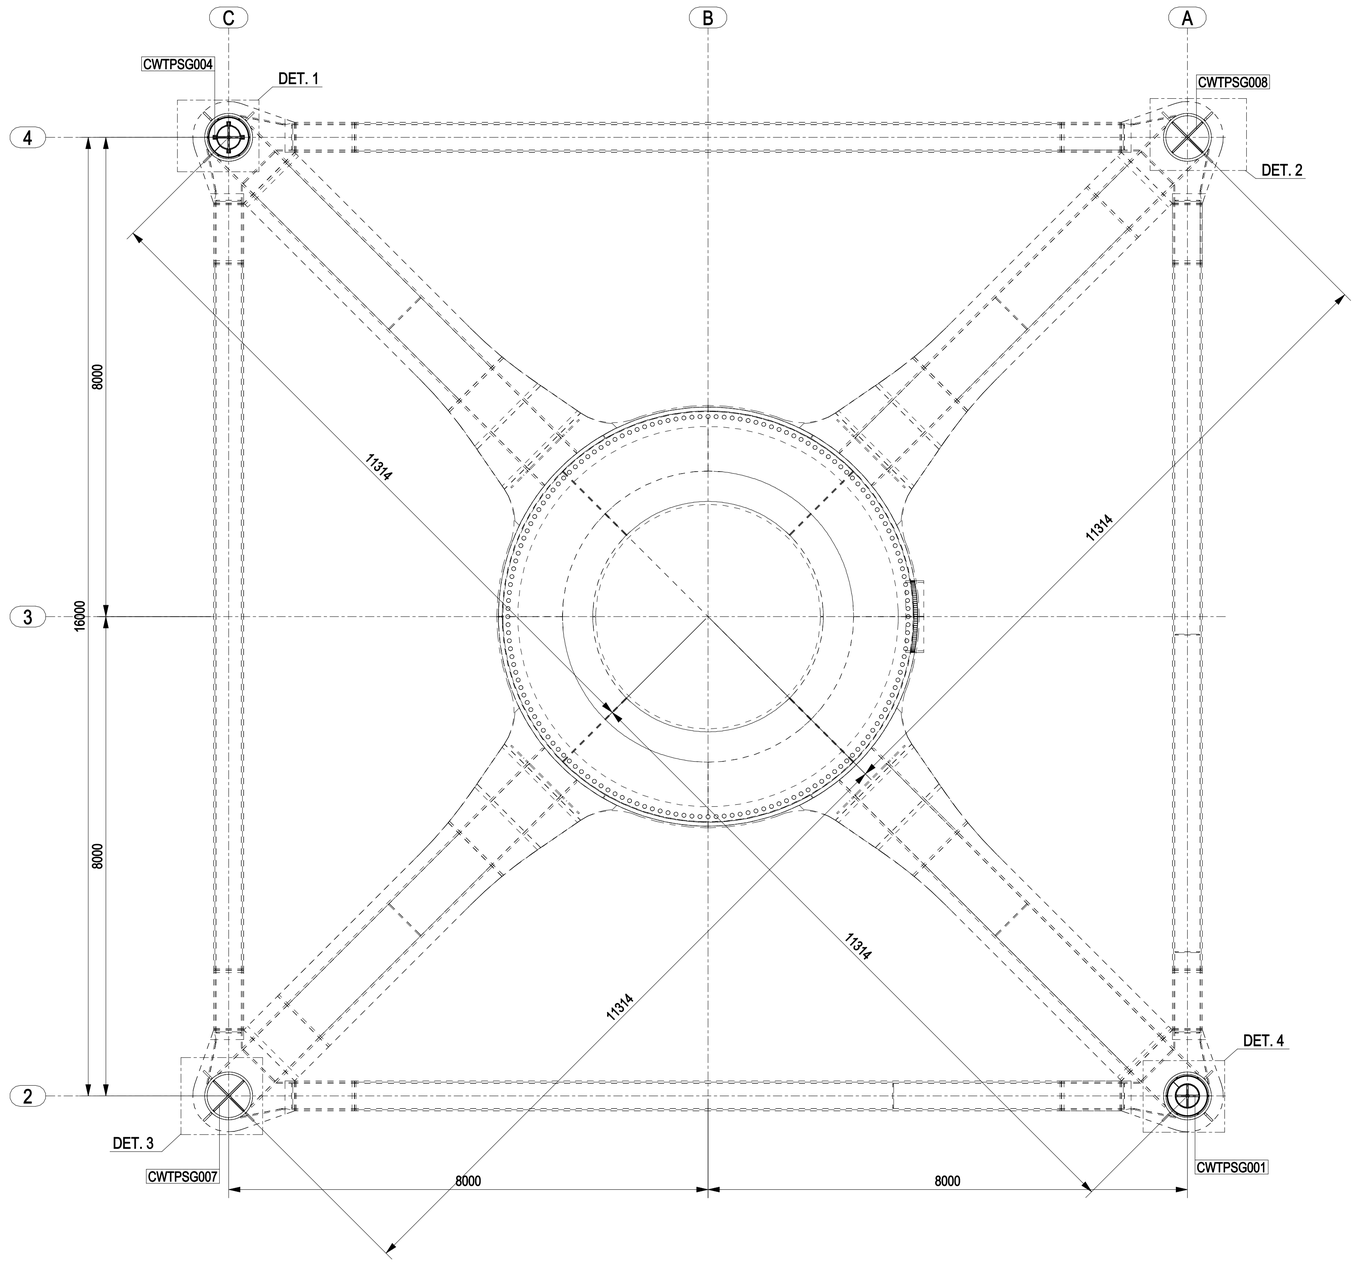


STABBING GUIDES TP PLAN AT EL. +21710 T.O.S.

NOTES

1 – ALL DIMENSIONS AND ELEVATIONS ARE IN MILLIMETERS U.N.O.
2 – ALL ELEVATIONS ARE REFERED TO C.D.
3 – FOR DETAIL 1 & 2 SEE DWG 123A90-FDL-ST-DD-90759
4 – FOR DETAIL 3 & 4 SEE DWG 123A90-FDL-ST-DD-90760

KEY PLAN

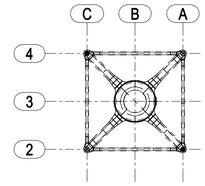

TP LAYOUT

HOLDS

REFERENCE DRAWINGS

DWG No.	DESCRIPTION
123A90-DDL-TI-DD-99042-001/002	STABBING GUIDES - ASSEMBLY AND DETAILS

REV.	DATE	DRN	CHKD	APPD	DESCRIPTION
0	20/09/2024	CM-TS	MR	DC	ISSUED FOR CONSTRUCTION

CROSSWIND

ROSETTI MARINO

TITLE :
BASE LOAD POWER HUB (BLPH)
STABBING GUIDES – TP PLAN AT EL.+21710 TOS
ASSEMBLY TP PRIMARY

CONTRACT NO./TITLE CW-I-WP4-2023-05/HOLLANDSE KUST NOORD WIND PARK			SCALE 1:50
DRAWN CM-TS	CHECKED M.ROSSI	APPROVED D.CASADIO	DATE 20/09/2024

A1	DRAWING NO. 123A90-FDL-ST-DD-90758	SHEET 001	REV. 0