

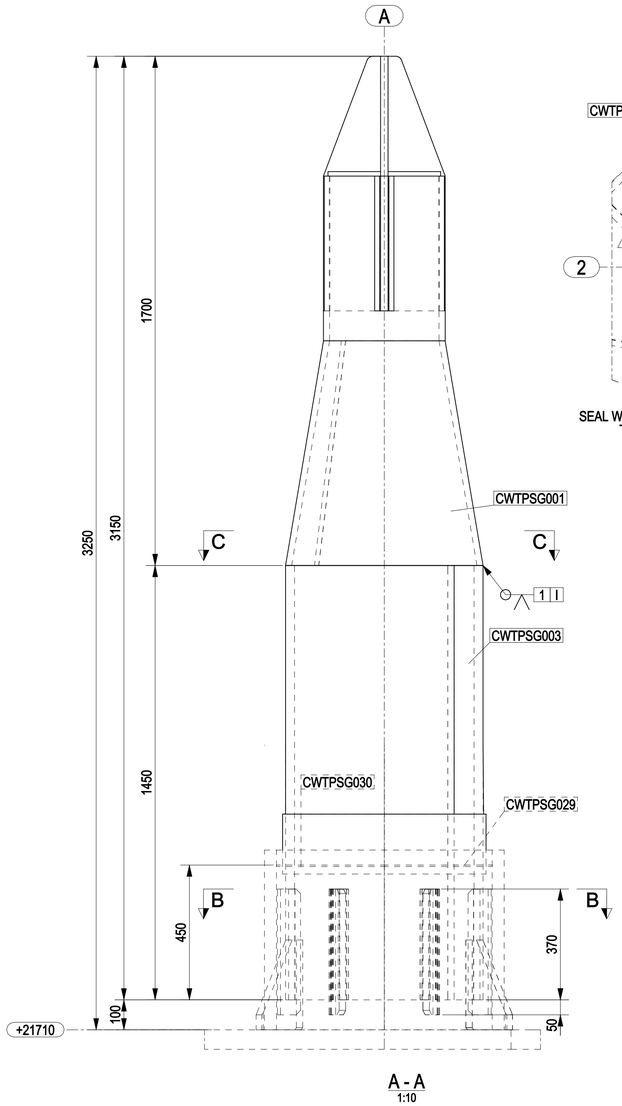



A - A
1:10

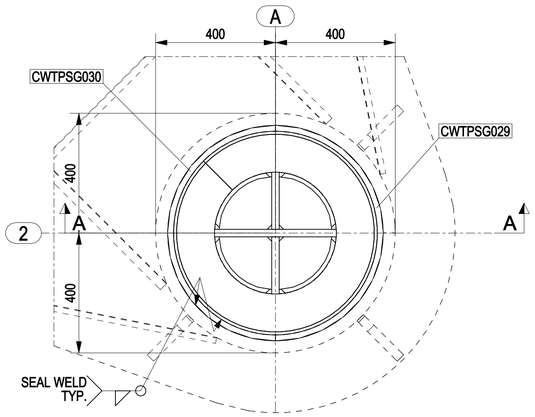


DETAIL 4
SCALE 1:10

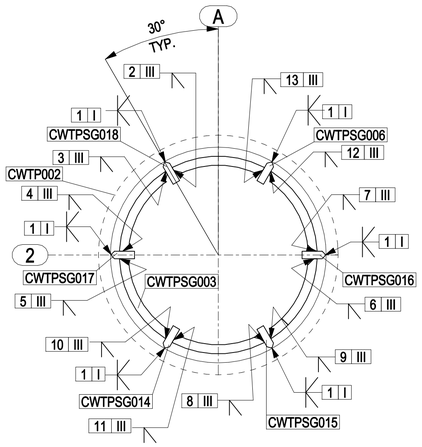


B - B
1:10

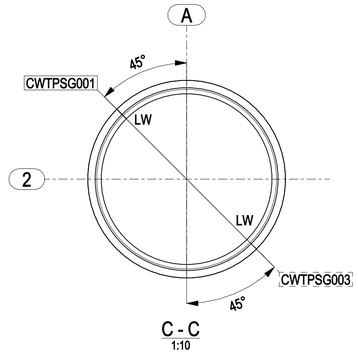


C - C
1:10

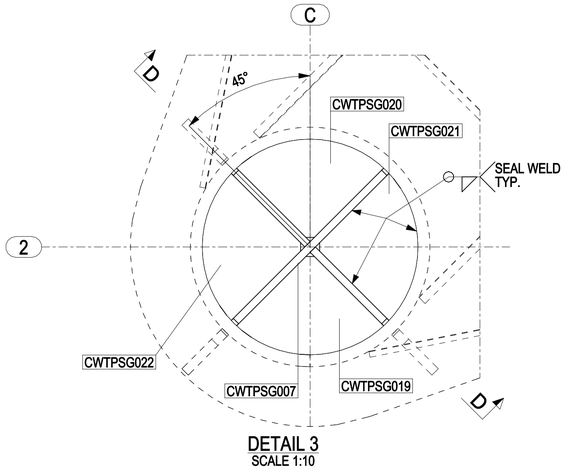

DETAIL 3
SCALE 1:10

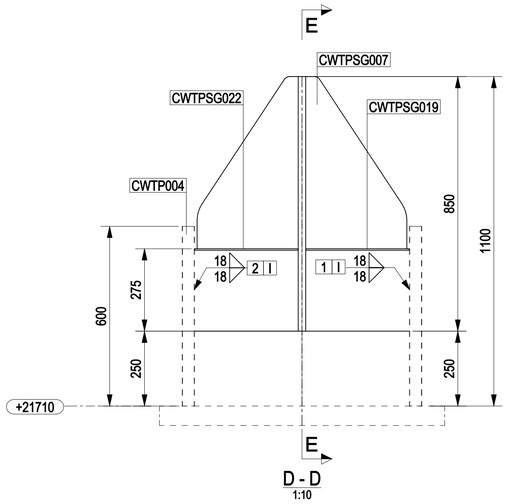

D - D
1:10

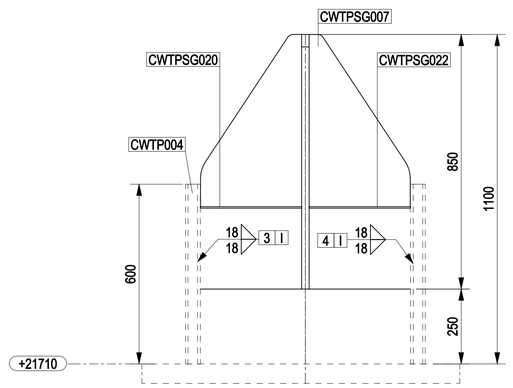


E - E
1:10

NOTES

1 – ALL DIMENSIONS AND ELEVATIONS ARE IN MILLIMETERS U.N.O.
2 – ALL ELEVATIONS ARE REFERED TO C.D.
3 – FOR PLAN VIEW & DRAWING LIST SEE DWG 123A90-FDL-ST-DD-90759

KEY PLAN

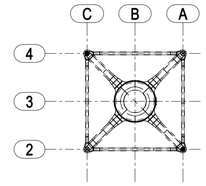

TP LAYOUT

HOLDS

REFERENCE DRAWINGS

DWG No.	DESCRIPTION
123A90-DDL-TI-DD-99042-001/002	STABBING GUIDES - ASSEMBLY AND DETAILS

REV.	DATE	DRN	CHKD	APPD	DESCRIPTION
0	20/09/2024	CM-TS	MR	DC	ISSUED FOR CONSTRUCTION

CROSSWIND

ROSETTI MARINO

TITLE :
BASE LOAD POWER HUB (BLPH)
STABBING GUIDES – TP PLAN AT EL.+21710 TOS
ASSEMBLY TP PRIMARY

CONTRACT NO./TITLE CW-I-WP4-2023-05/HOLLANDSE KUST NOORD WIND PARK			SCALE 1:50
DRAWN CM-TS	CHECKED M.ROSSI	APPROVED D.CASADIO	DATE 20/09/2024
A1	DRAWING NO. 123A90-FDL-ST-DD-90760	SHEET 001	REV. 0