

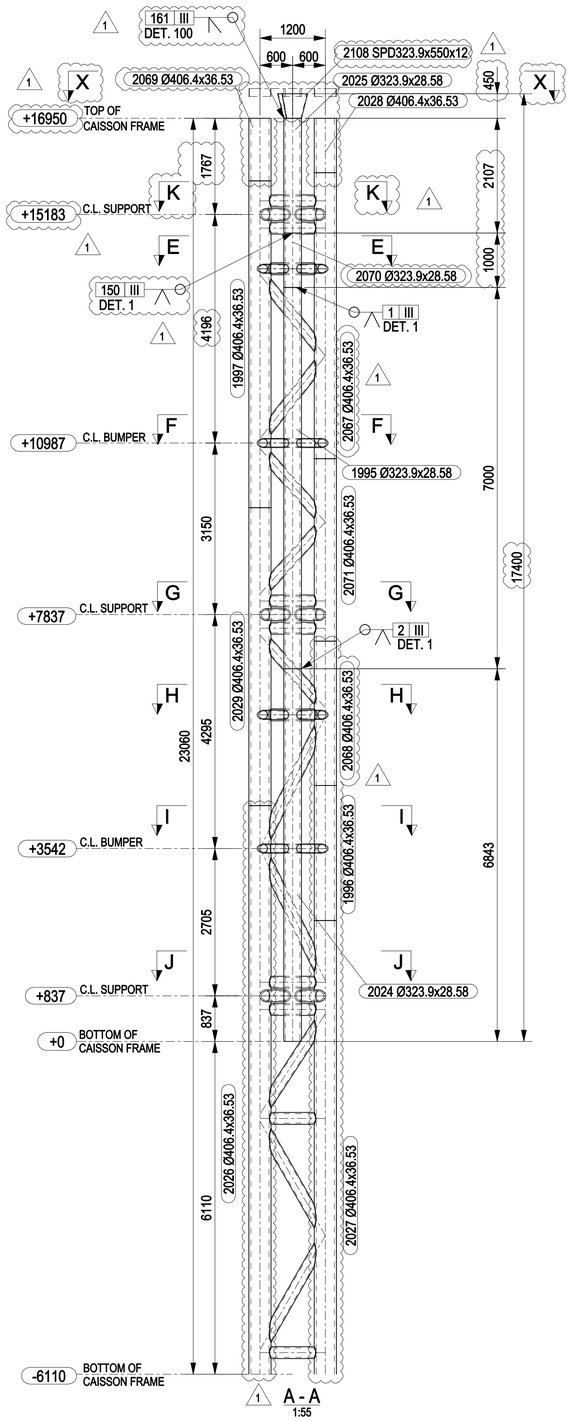


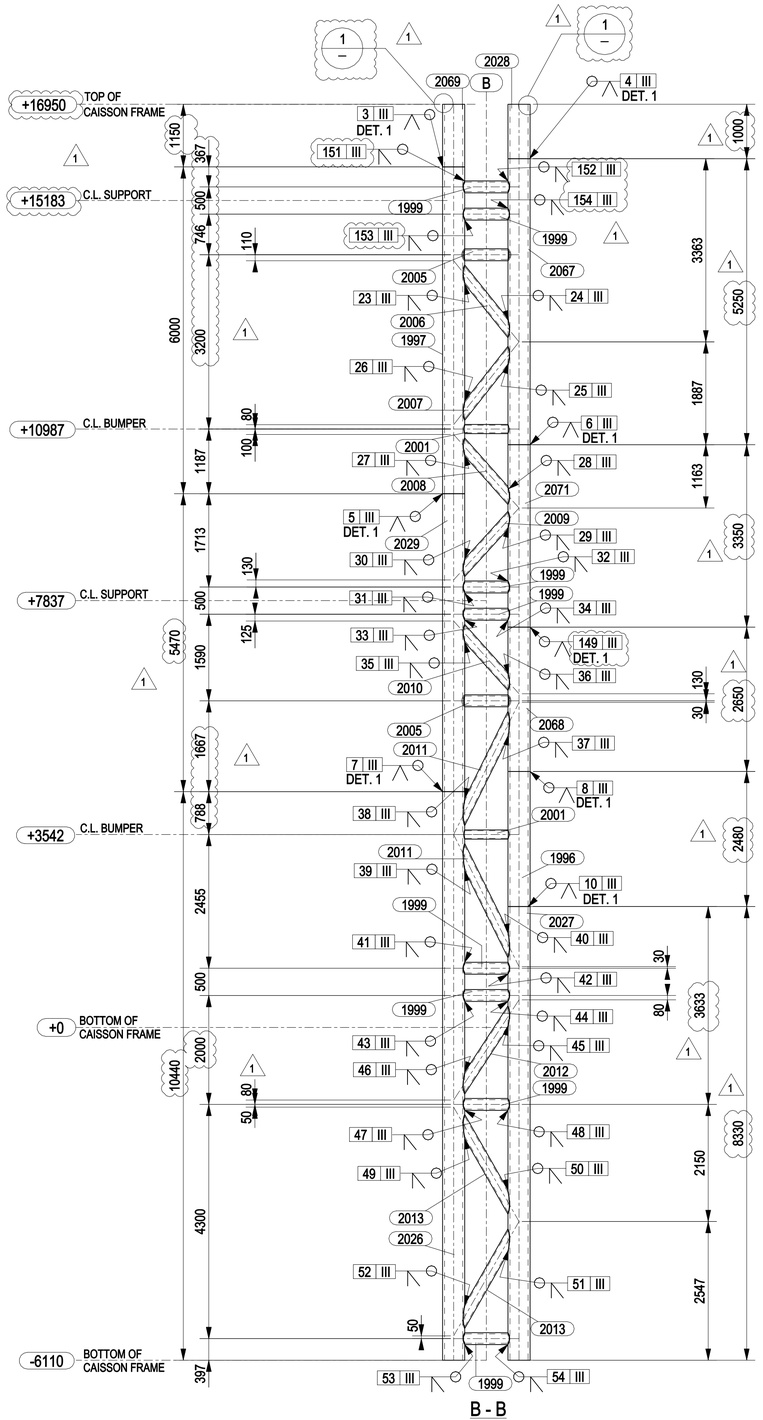


ALL DETAILS ARE 9 U.N.O.

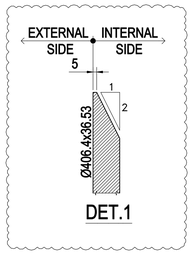


DET.1


1 WELD DELETED: 9, 11, 12, 13, 14, 15, 16, 17, 18, 19, 20, 21, 22

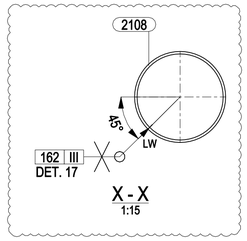


X - X
1:15

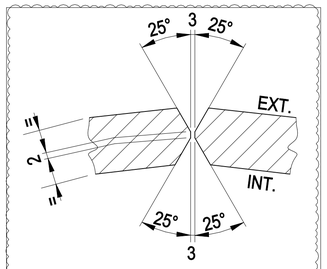


DETAIL 17

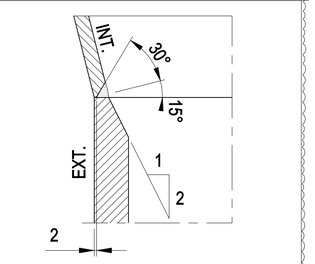

DETAIL 100

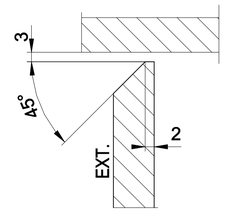

DETAIL 9

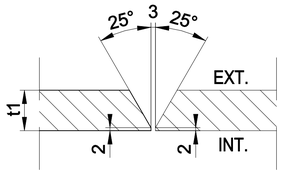


DETAIL 1

NOTES

1 – ALL DIMENSIONS AND ELEVATIONS ARE IN MILLIMETERS U.N.O.
2 – ALL ELEVATIONS ARE REFERED TO C.D.
3 – FOR SECTION K–K SEE DRAWING 123A90–FDL–ST–DD–90764
4 – FOR SECTIONS TO F–F, H–H & I–I SEE DRAWING 123A90–FDL–ST–DD–90765
5 – FOR SECTION G–G SEE DRAWING 123A90–FDL–ST–DD–90766
6 – FOR SECTION J–J SEE DRAWING 123A90–FDL–ST–DD–90767
7 – FOR PIPES CUTTING DRAWING SEE 123A90–FDL–ST–DD–90763
3 – FOR PLAN VIEW & MATERIAL LIST SEE DRAWING 123A90–FDL–ST–DD–90761

KEY PLAN

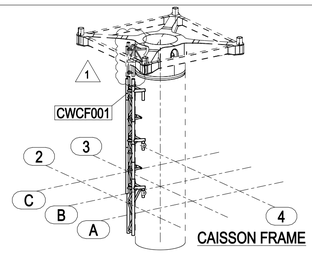

HOLDS

REFERENCE DRAWINGS

DWG No.	DESCRIPTION
123A90-DDL-ST-DD-90094	CAISSON FRAME - ASSEMBLY
123A90-DDL-ST-DD-90095	CAISSON FRAME - SECTIONS

REV.	DATE	DRN	CHKD	APPD	DESCRIPTION
1	22/11/2024	CM–TS	MR	DC	REVISED WHERE INDICATED
0	25/09/2024	CM–TS	MR	DC	ISSUED FOR CONSTRUCTION

CROSSWIND
ROSETTI MARINO

TITLE :
BASE LOAD POWER HUB (BLPH)
CAISSON FRAME
MARK CWCF001

CONTRACT NO./TITLE CW–I–WP4–2023–05/HOLLANDSE KUST NOORD WIND PARK			SCALE 1:25
DRAWN CM–TS	CHECKED M.ROSSI	APPROVED D.CASADIO	DATE 22/11/2024
A1	DRAWING NO. 123A90–FDL–ST–DD–90762	SHEET 001	REV. 1