

WELD DELETED: 107, 108, 109, 110, 111, 112


2

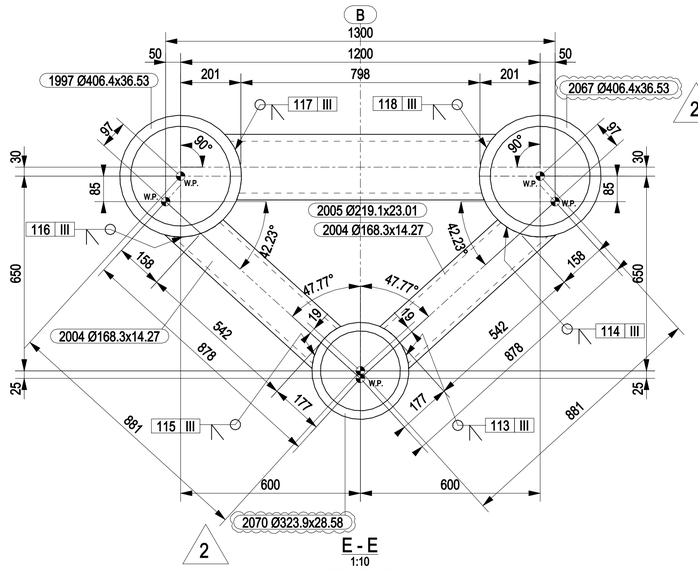


E - E
1:10
ALL DETAILS ARE 9

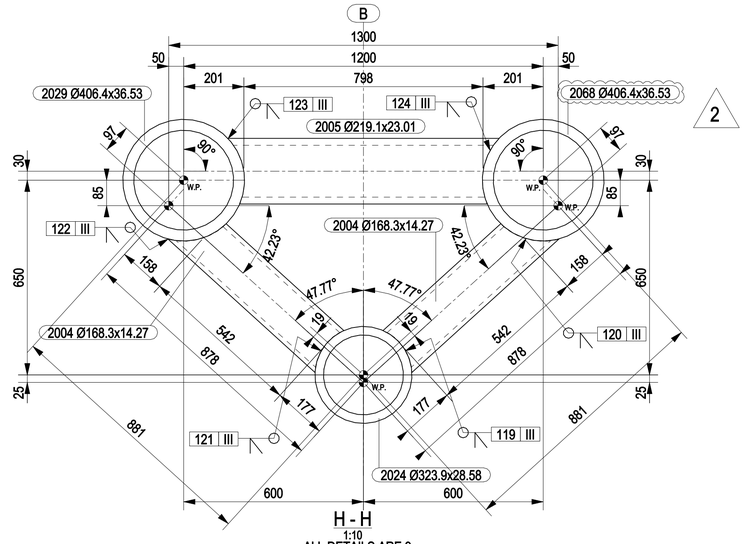


H - H
1:10
ALL DETAILS ARE 9

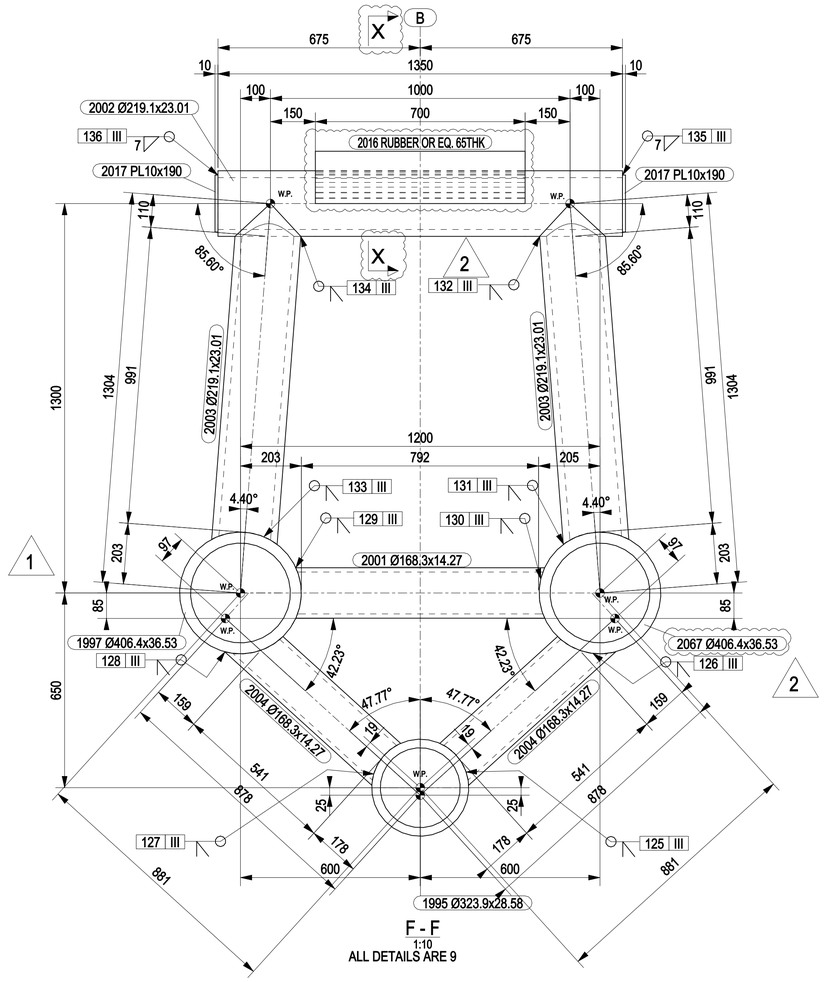


F - F
1:10
ALL DETAILS ARE 9

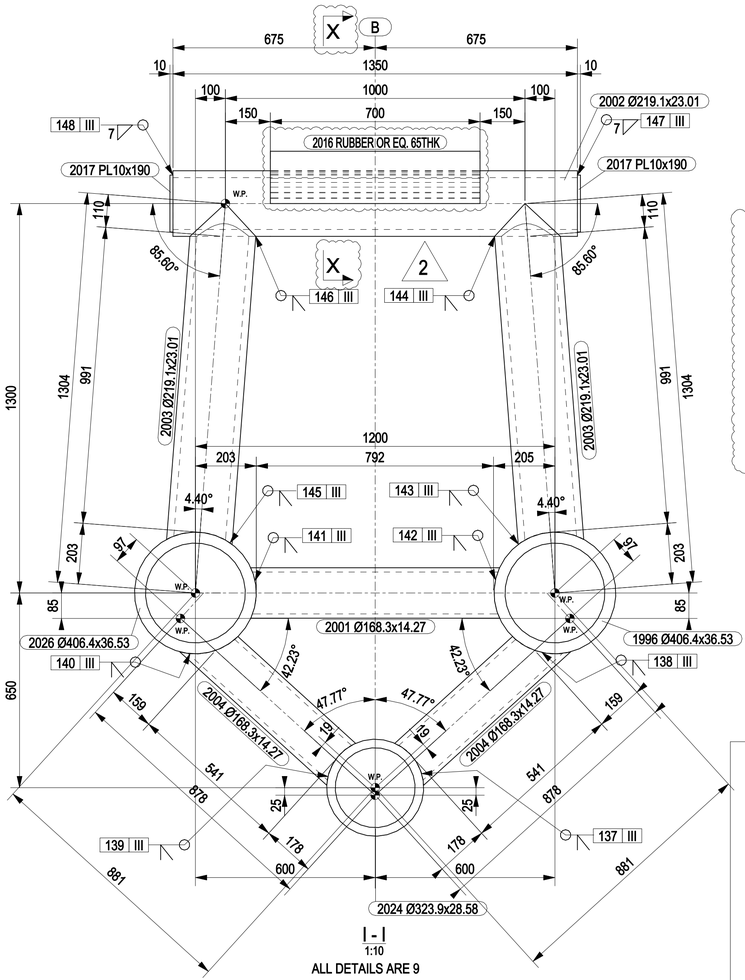

I - I
1:10
ALL DETAILS ARE 9

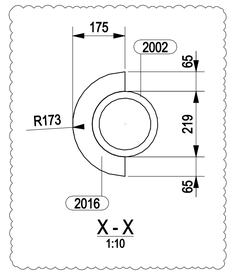

X - X
1:10

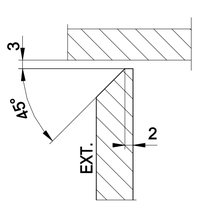


DETAIL 9

NOTES

1 – ALL DIMENSIONS AND ELEVATIONS ARE IN MILLIMETERS U.N.O.
2 – ALL ELEVATIONS ARE REFERED TO C.D.
3 – MATERIAL LIST SEE DRAWING 123A90-FDL-ST-DD-90761
4 – FOR PLAN VIEW SEE DRAWING 123A90-FDL-ST-DD-90762

KEY PLAN

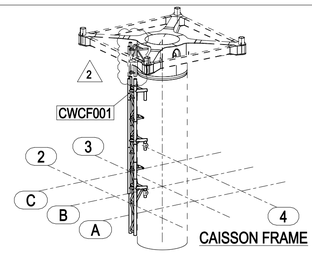

HOLDS

2

REFERENCE DRAWINGS

DWG No.	DESCRIPTION
123A90-DDL-ST-DD-90094	CAISSON FRAME - ASSEMBLY
123A90-DDL-ST-DD-90095	CAISSON FRAME - SECTIONS

REV.	DATE	DRN	CHKD	APPD	DESCRIPTION
2	22/11/2024	CM-TS	MR	DC	REVISED WHERE INDICATED
1	08/10/2024	CM-TS	MR	DC	REVISED WHERE INDICATED
0	25/09/2024	CM-TS	MR	DC	ISSUED FOR CONSTRUCTION

CROSSWIND

ROSETTI MARINO

TITLE :
BASE LOAD POWER HUB (BLPH)
CAISSON FRAME
MARK CWCF001

CONTRACT NO./TITLE CW-I-WP4-2023-05/HOLLANDSE KUST NOORD WIND PARK | SCALE 1:25

DRAWN CM-TS | CHECKED M.ROSSI | APPROVED D.CASADIO | DATE 22/11/2024

A1 | DRAWING NO. 123A90-FDL-ST-DD-90765 | SHEET 001 | REV. 2