

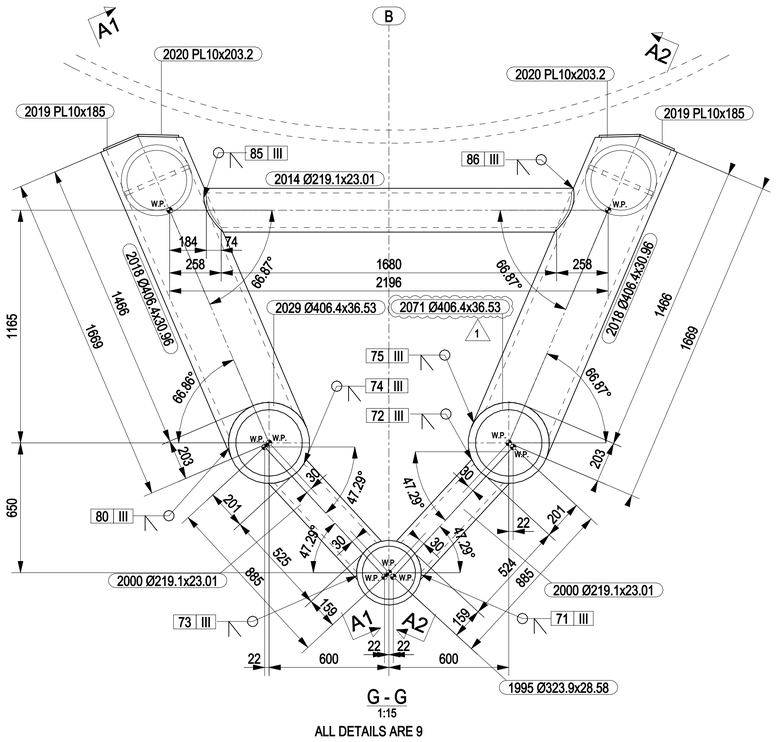



G - G
1:15
ALL DETAILS ARE 9

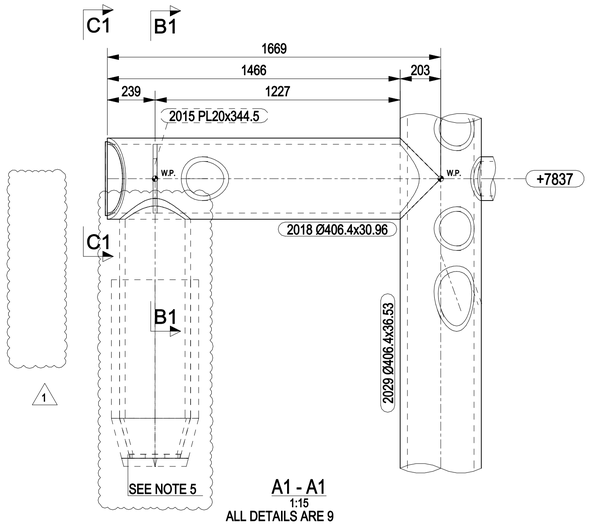

A1 - A1
1:15
ALL DETAILS ARE 9

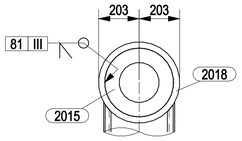

B1 - B1
1:15
ALL DETAILS ARE 9

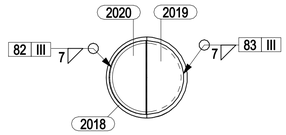


C1 - C1
1:15

NOTES

1 – ALL DIMENSIONS AND ELEVATIONS ARE IN MILLIMETERS U.N.O.
2 – ALL ELEVATIONS ARE REFERED TO C.D.
3 – MATERIAL LIST SEE DRAWING 123A90-FDL-ST-DD-90761
4 – FOR PLAN VIEW SEE DRAWING 123A90-FDL-ST-DD-90762
5 – FOR PINS SEE DRAWINGS 123A90-FDL-ST-DD-90776/90777


1

KEY PLAN

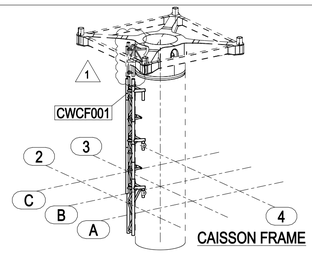


HOLDS


1

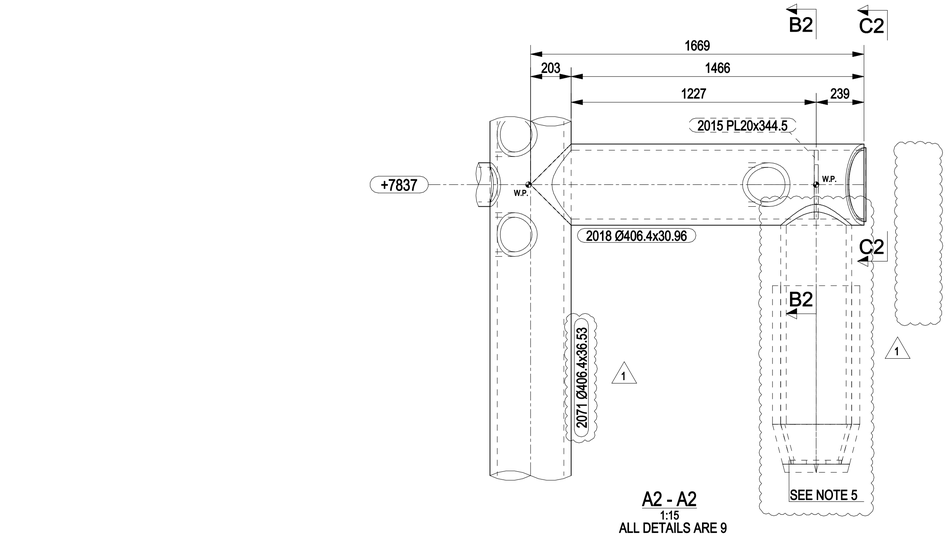

A2 - A2
1:15
ALL DETAILS ARE 9

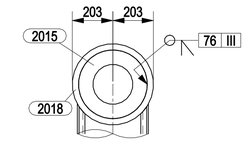


B2 - B2
1:15
ALL DETAILS ARE 9

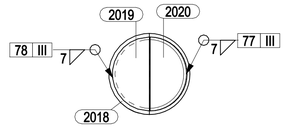

C2 - C2
1:15

1

WELD DELETED: 79, 84

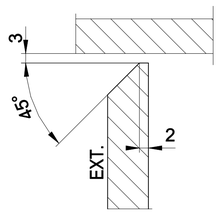

DETAIL 9

REFERENCE DRAWINGS

DWG No.	DESCRIPTION
123A90-DDL-ST-DD-90094	CAISSON FRAME - ASSEMBLY
123A90-DDL-ST-DD-90095	CAISSON FRAME - SECTIONS

REV.	DATE	DRN	CHKD	APPD	DESCRIPTION
1	22/11/2024	CM-TS	MR	DC	REVISED WHERE INDICATED
0	25/09/2024	CM-TS	MR	DC	ISSUED FOR CONSTRUCTION

CROSSWIND

ROSETTI MARINO

TITLE :

BASE LOAD POWER HUB (BLPH)
CAISSON FRAME
MARK CWCF001

CONTRACT NO./TITLE CW-I-WP4-2023-05/HOLLANDSE KUST NOORD WIND PARK			SCALE 1:25
DRAWN CM-TS	CHECKED M.ROSSI	APPROVED D.CASADIO	DATE 22/11/2024

A1	DRAWING NO. 123A90-FDL-ST-DD-90766	SHEET 001	REV. 1