

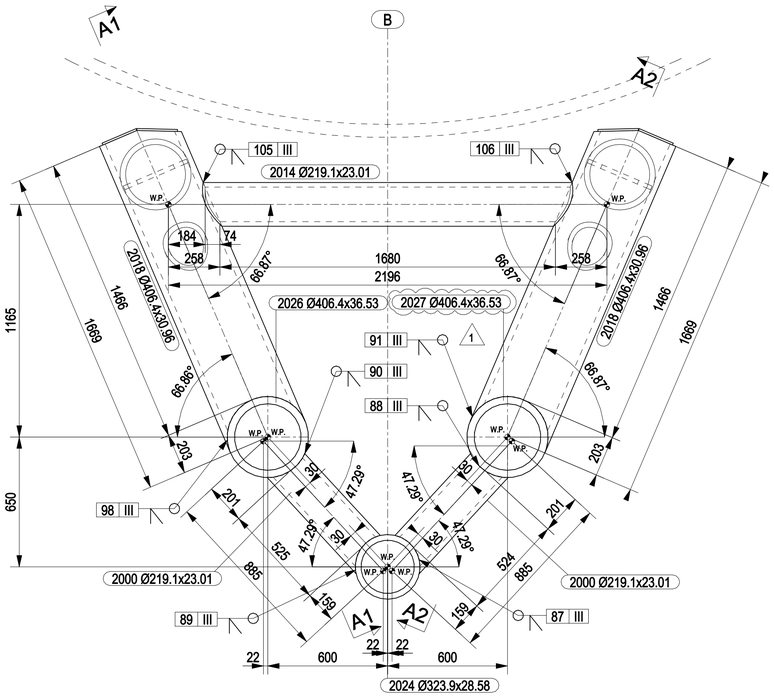



J - J
1:15
ALL DETAILS ARE 9

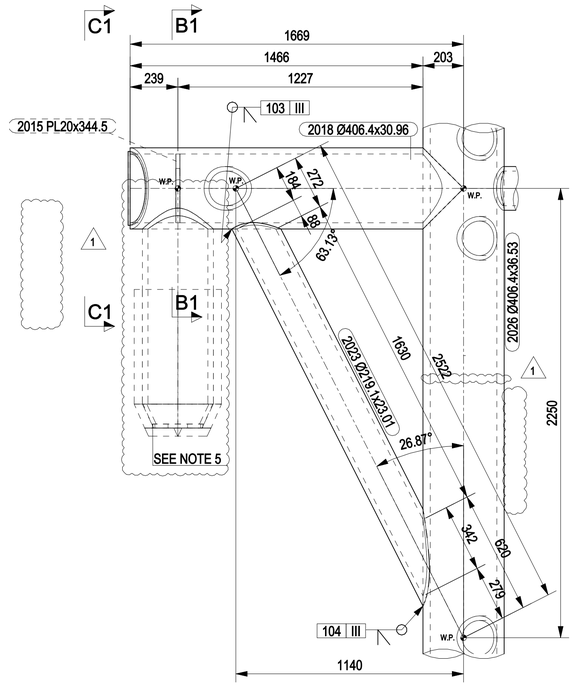

A1 - A1
1:15
ALL DETAILS ARE 9

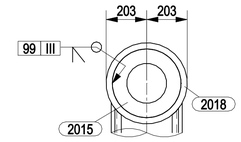

B1 - B1
1:15
ALL DETAILS ARE 9

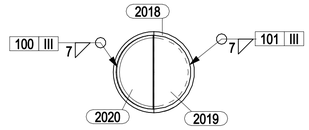


C1 - C1
1:15

NOTES

1 – ALL DIMENSIONS AND ELEVATIONS ARE IN MILLIMETERS U.N.O.
2 – ALL ELEVATIONS ARE REFERED TO C.D.
3 – MATERIAL LIST SEE DRAWING 123A90-FDL-ST-DD-90761
4 – FOR PLAN VIEW SEE DRAWING 123A90-FDL-ST-DD-90762
5 – FOR PINS SEE DRAWINGS 123A90-FDL-ST-DD-90778/90779

1

KEY PLAN

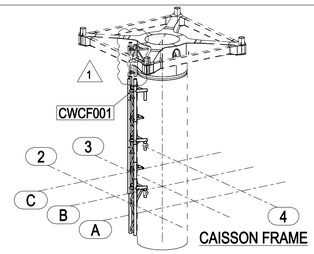

HOLDS

1

REFERENCE DRAWINGS


DWG No.	DESCRIPTION
123A90-DDL-ST-DD-90094	CAISSON FRAME - ASSEMBLY
123A90-DDL-ST-DD-90095	CAISSON FRAME - SECTIONS

REV.	DATE	DRN	CHKD	APPD	DESCRIPTION
1	22/11/2024	CM-TS	MR	DC	REVISED WHERE INDICATED
0	25/09/2024	CM-TS	MR	DC	ISSUED FOR CONSTRUCTION


CROSSWIND
ROSETTI MARINO

TITLE :
BASE LOAD POWER HUB (BLPH)
CAISSON FRAME
MARK CWCF001


CONTRACT NO./TITLE CW-I-WP4-2023-05/HOLLANDSE KUST NOORD WIND PARK			SCALE 1:25
DRAWN CM-TS	CHECKED M.ROSSI	APPROVED D.CASADIO	DATE 22/11/2024
A1	DRAWING NO. 123A90-FDL-ST-DD-90767	SHEET 001	REV. 1

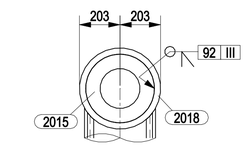

B2 - B2
1:15
ALL DETAILS ARE 9

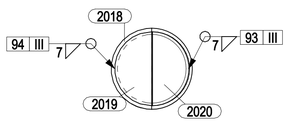


C2 - C2
1:15

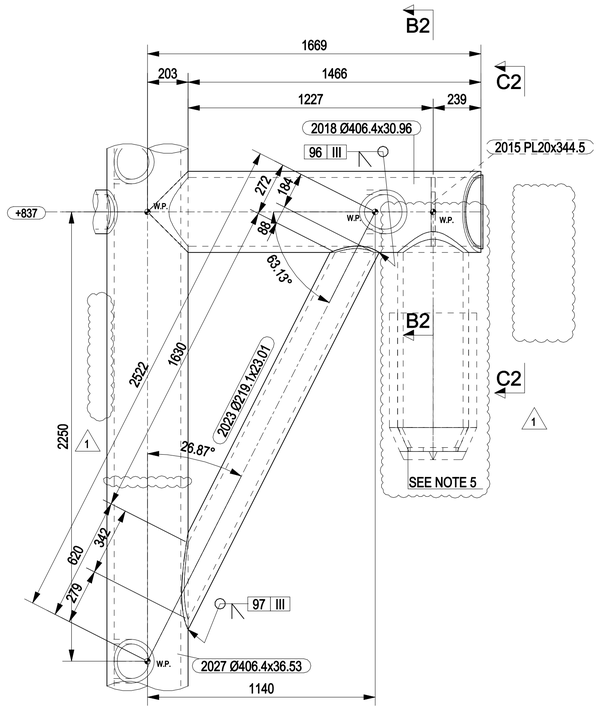

A2 - A2
1:15
ALL DETAILS ARE 9

1

WELD DELETED: 95, 102

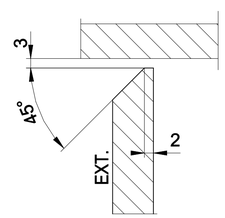

DETAIL 9