

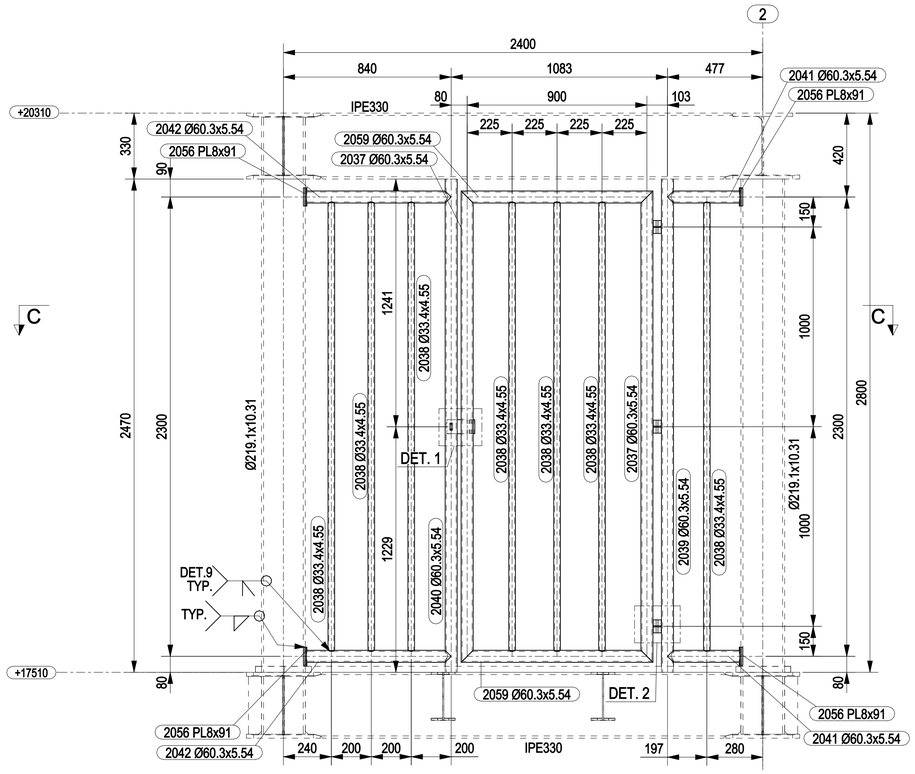


CWTPG001


MARK	POS.	Q.TY	DENOMINATION	LENGTH (mm)	MATERIAL GRADE	STR. CAT.	WEIGHT (Kg)	P. SURF. (m^2)	NOTES
CWTPG001	2037	2	Ø60.3x5.54	2360	API 5L GR B	5	33.9	0.87	
CWTPG001	2038	7	Ø33.4x4.55	2250	API 5L GR B	5	49.6	1.64	
CWTPG001	2039	1	Ø60.3x5.54	2470	API 5L GR B	5	18.2	0.47	
CWTPG001	2040	1	Ø60.3x5.54	2470	API 5L GR B	5	18.2	0.47	
CWTPG001	2041	2	Ø60.3x5.54	364	API 5L GR B	5	5.0	0.13	
CWTPG001	2042	2	Ø60.3x5.54	727	API 5L GR B	5	10.3	0.27	
CWTPG001	2044	6	ROD40	30	S275JR	5	1.6	0.04	
CWTPG001	2045	3	ROD35	5	BRONZE	5	0.0	0.01	
CWTPG001	2046	1	ROD8	86	S275JR	5	0.0	0.00	
CWTPG001	2047	1	PLATE8x70	155	S275JR	5	0.6	0.02	
CWTPG001	2056	4	PL8x91	92	S275JR	5	2.1	0.08	
CWTPG001	2059	2	Ø60.3x5.54	960	API 5L GR B	5	13.2	0.34	
						TOTALE	152.7	4.34	

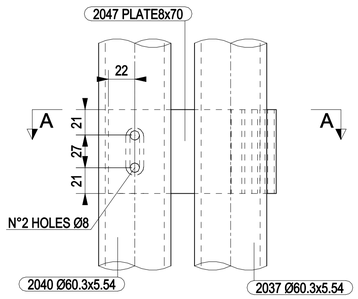


DETAIL 1
SCALE 1:2.5

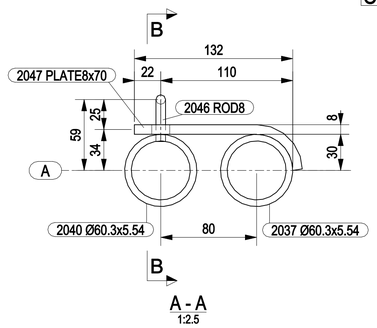


A - A
1:2.5

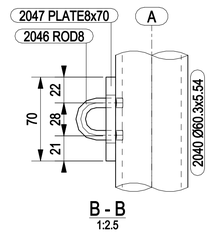


B - B
1:2.5

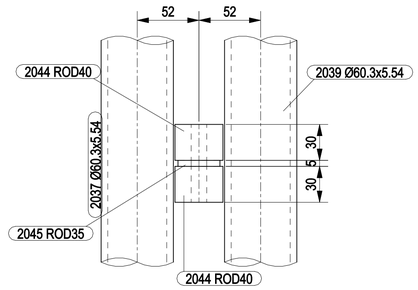

DETAIL 2
SCALE 1:2.5

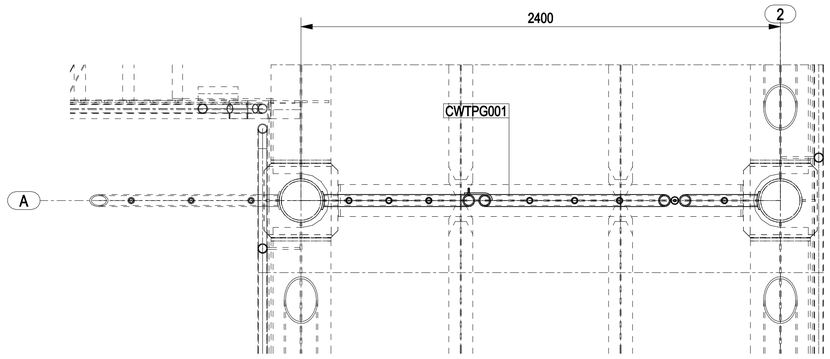

C - C
1:15

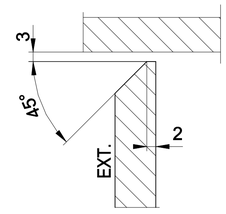


DETAIL 9

NOTES

1 – ALL DIMENSIONS AND ELEVATIONS ARE IN MILLIMETERS U.N.O.
2 – ALL ELEVATIONS ARE REFERED TO C.D.

KEY PLAN

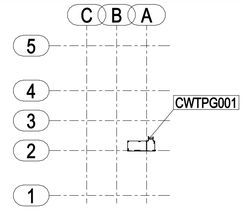

PLAN AT EL. +17510 TOS

HOLDS

REFERENCE DRAWINGS

DWG No.	DESCRIPTION

REV.	DATE	DRN	CHKD	APPD	DESCRIPTION
0	08/10/2024	CM-TS	MR	DC	ISSUED FOR CONSTRUCTION

CROSSWIND

ROSETTI MARINO

TITLE :
BASE LOAD POWER HUB (BLPH)
TP-GATE
MARK CWTPG001

CONTRACT NO./TITLE CW-I-WP4-2023-05/HOLLANDSE KUST NOORD WIND PARK				SCALE 1:15
DRAWN CM-TS	CHECKED M.ROSSI	APPROVED D.CASADIO		DATE 08/10/2024
A1	DRAWING NO. 123A90-FDL-ST-DD-90768		SHEET 001	REV. 0