


MARK	POS.	Q.TY	DENOMINATION	LENGTH (mm)	MATERIAL GRADE	STR. CAT.	WEIGHT (Kg)	P. SURF. (m^2)	NOTES
CWTPG002	2048	1	Ø60.3x5.54	2134	API 5L GR B	5	15.3	0.39	
CWTPG002	2049	1	Ø33.4x4.55	209	API 5L GR B	5	0.6	0.02	
CWTPG002	2050	1	Ø33.4x4.55	434	API 5L GR B	5	1.3	0.04	
CWTPG002	2051	1	Ø33.4x4.55	659	API 5L GR B	5	2.0	0.07	
CWTPG002	2052	1	Ø33.4x4.55	883	API 5L GR B	5	2.8	0.09	
CWTPG002	2053	1	Ø33.4x4.55	1108	API 5L GR B	5	3.5	0.11	
CWTPG002	2054	5	ROD20	427	API 5L GR B	5	4.5	0.13	
CWTPG002	2055	5	ROD20	470	API 5L GR B	5	5.1	0.14	
CWTPG002	2057	1	PL8x92.3	110	S275JR	5	0.6	0.02	
						TOTALE	35.7	1.02	

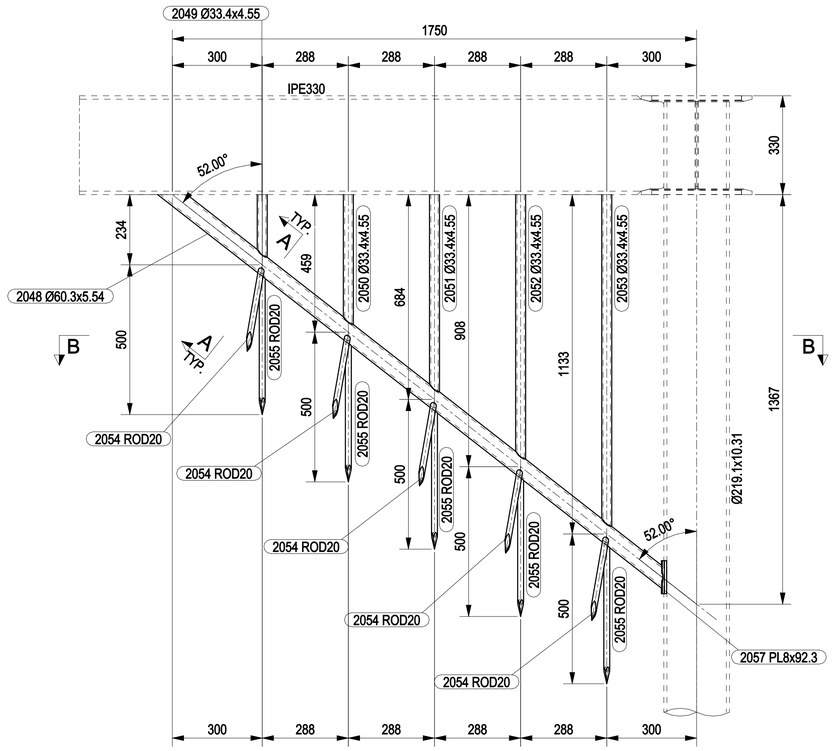



CWTPG002

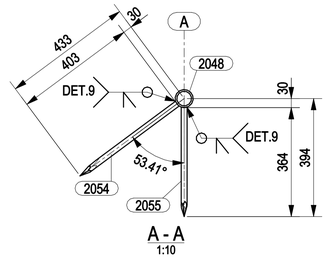



A - A
1:10

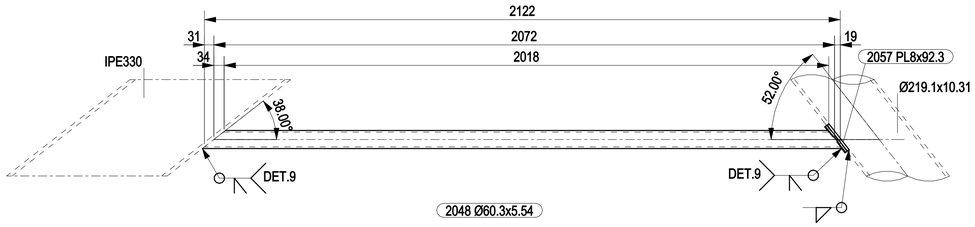


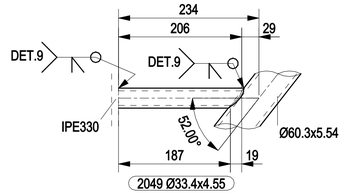


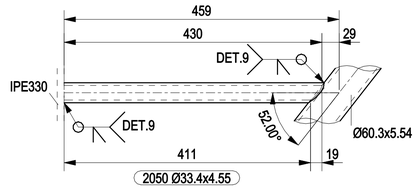

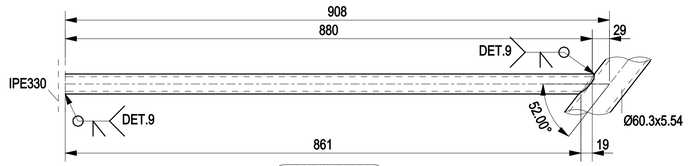


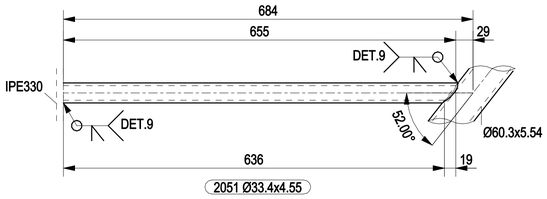

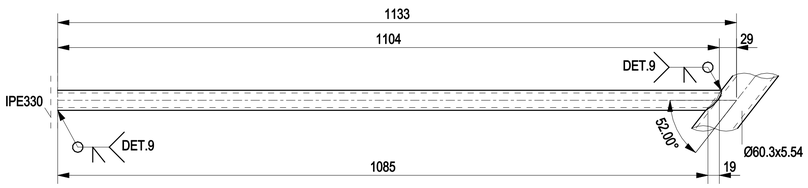

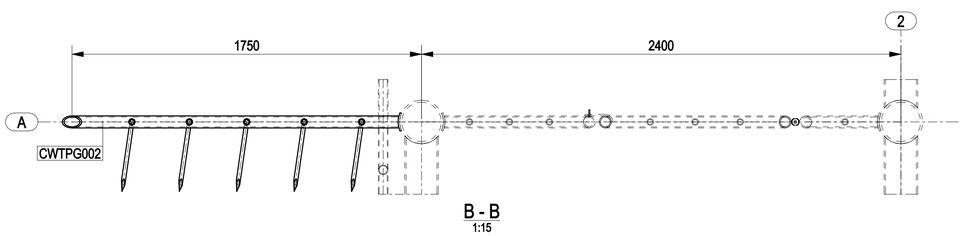

B - B
1:15

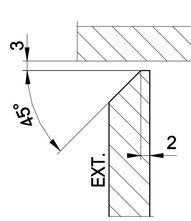


DETAIL 9

NOTES

1 – ALL DIMENSIONS AND ELEVATIONS ARE IN MILLIMETERS U.N.O.
2 – ALL ELEVATIONS ARE REFERED TO C.D.

KEY PLAN

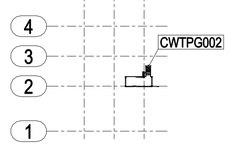

PLAN AT EL. +17510 TOS

HOLDS

REFERENCE DRAWINGS

DWG No.	DESCRIPTION

REV.	DATE	DRN	CHKD	APPD	DESCRIPTION
0	08/10/2024	CM–TS	MR	DC	ISSUED FOR CONSTRUCTION

CROSSWIND

ROSETTI MARINO

TITLE :

BASE LOAD POWER HUB (BLPH)
TP–GATE
MARK CWTPG002

CONTRACT NO./TITLE CW–I–WP4–2023–05/HOLLANDSE KUST NOORD WIND PARK			SCALE 1:15
DRAWN CM–TS	CHECKED M.ROSSI	APPROVED D.CASADIO	DATE 08/10/2024

A1	DRAWING NO. 123A90–FDL–ST–DD–90769	SHEET 001	REV. 0