
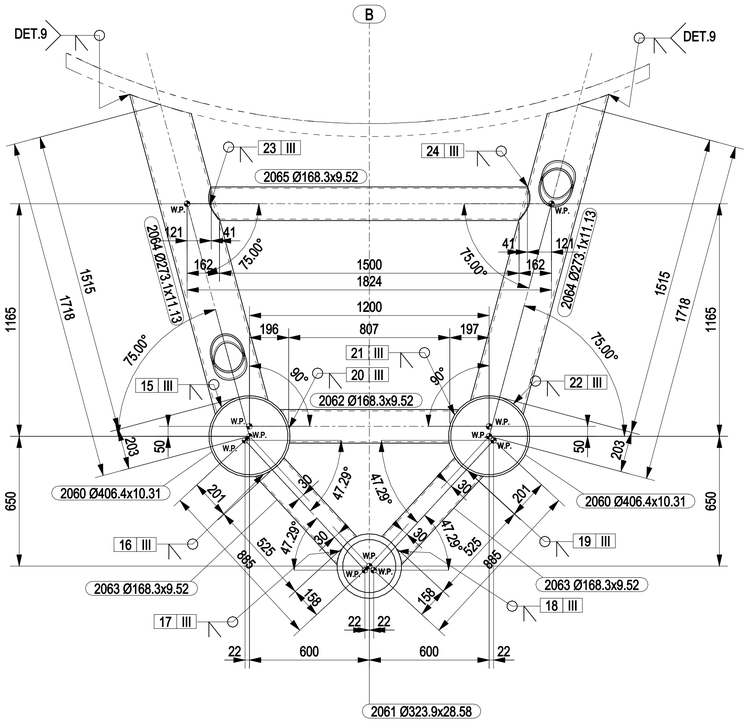



D - D
1:15

ALL DETAILS ARE 9 U.N.O.

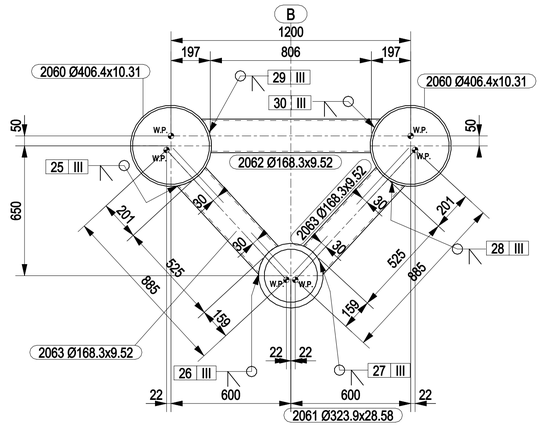

E - E
1:15

ALL DETAILS ARE 9 U.N.O.

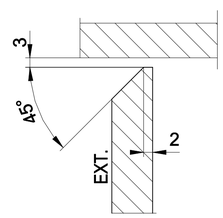


DETAIL 9

NOTES

1 – ALL DIMENSIONS AND ELEVATIONS ARE IN MILLIMETERS U.N.O.
2 – ALL ELEVATIONS ARE REFERED TO C.D.
3 – FOR PLAN VIEW & MATERIAL LIST SEE DWG 123A90-FDL-ST-DD-90770

KEY PLAN

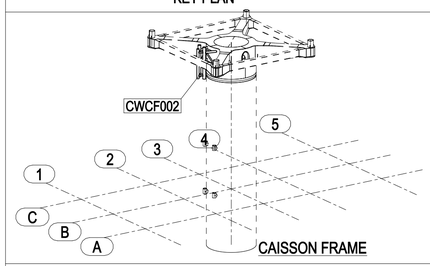

HOLDS

REFERENCE DRAWINGS

DWG No.	DESCRIPTION
123A90-DDL-ST-DD-90126-001/002	CAISSON FRAME - ASSEMBLY AND SECTIONS

REV.	DATE	DRN	CHKD	APPD	DESCRIPTION
0	20/11/2024	CM-TS	MR	DC	ISSUED FOR CONSTRUCTION

CROSSWIND

ROSETTI MARINO

TITLE :

BASE LOAD POWER HUB (BLPH)
CAISSON FRAME
MARK CWCF002

CONTRACT NO./TITLE CW-I-WP4-2023-05/HOLLANDSE KUST NOORD WIND PARK			SCALE 1:25
DRAWN CM-TS	CHECKED M.ROSSI	APPROVED D.CASADIO	DATE 20/11/2024

A1	DRAWING NO. 123A90-FDL-ST-DD-90772	SHEET 001	REV. 0