

MARKS	DRAWING NUMBER	NOTES
CWCF001	123A90-FDL-ST-DD-90761	
CWCF002	123A90-FDL-ST-DD-90770	
CWCF003	123A90-FDL-ST-DD-90774	
CWCF004	123A90-FDL-ST-DD-90775	
CWCF005	123A90-FDL-ST-DD-90776	
CWCF006	123A90-FDL-ST-DD-90777	
CWCF007	123A90-FDL-ST-DD-90778	
CWCF008	123A90-FDL-ST-DD-90779	

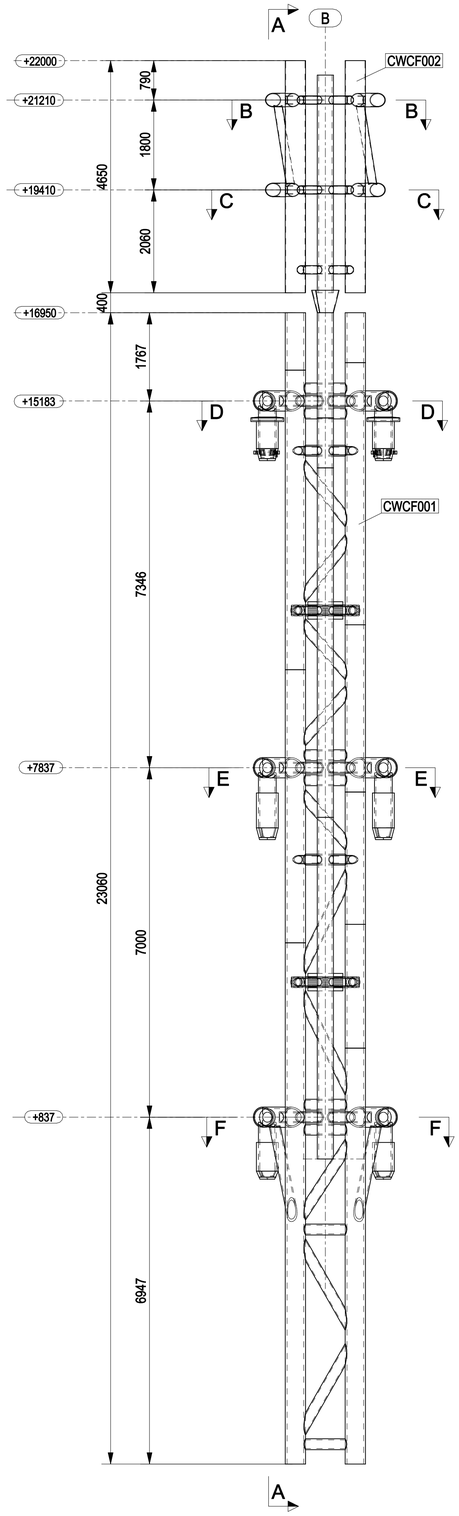

ASSEMBLY CAISSON FRAME

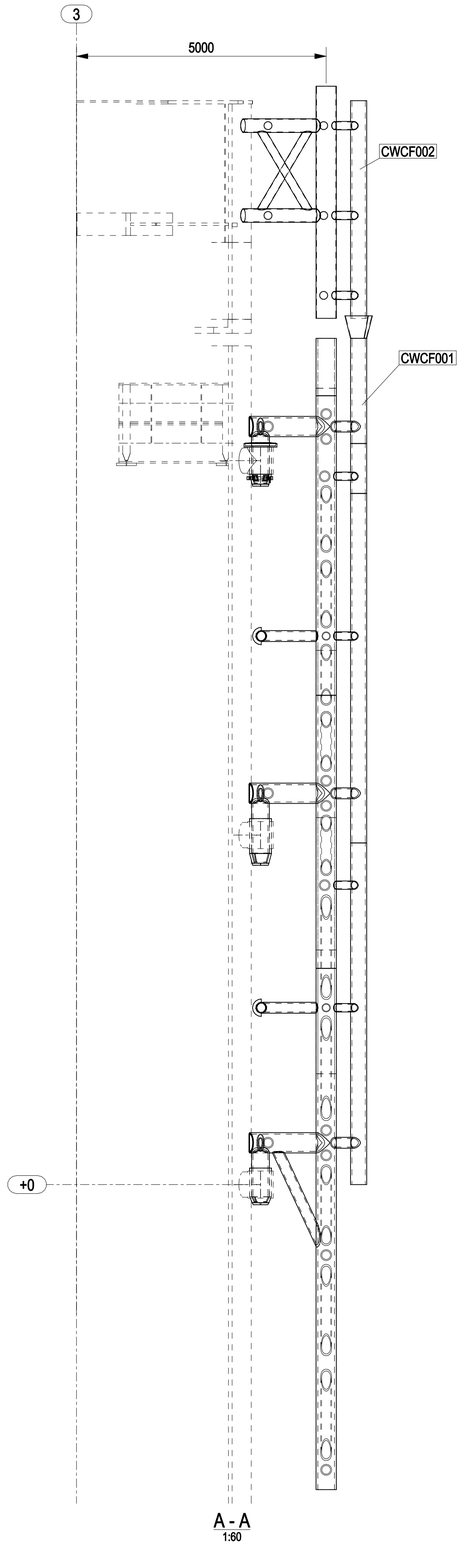


A - A
1:60

NOTES

1 – ALL DIMENSIONS AND ELEVATIONS ARE IN MILLIMETERS U.N.O.
2 – ALL ELEVATIONS ARE REFERED TO C.D.
3 – FOR SECTIONS SEE DWG 123A90–FDL–ST–DD–90781

KEY PLAN

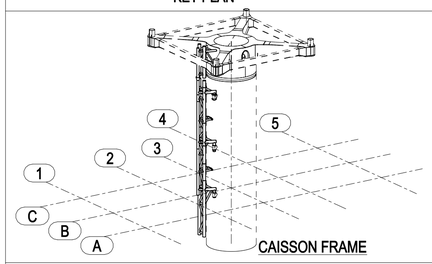

CAISSON FRAME

HOLDS

REFERENCE DRAWINGS

DWG No.	DESCRIPTION
123A90-DDL-ST-DD-90094	CAISSON FRAME - ASSEMBLY
123A90-DDL-ST-DD-90095	CAISSON FRAME - SECTIONS
123A90-DDL-ST-DD-90096-001/002	CAISSON FRAME - DETAILS
123A90-DDL-ST-DD-90126-001/002	CAISSON FRAME - ASSEMBLY AND SECTIONS

REV.	DATE	DRN	CHKD	APPD	DESCRIPTION
0	04/12/2024	CM–TS	MR	DC	ISSUED FOR CONSTRUCTION

CROSSWIND

ROSETTI MARINO

TITLE :

BASE LOAD POWER HUB (BLPH)
CAISSOM FRAME
ASSEMBLY

CONTRACT NO./TITLE CW–I–WP4–2023–05/HOLLANDSE KUST NOORD WIND PARK			SCALE 1:60
DRAWN CM–TS	CHECKED M.ROSSI	APPROVED D.CASADIO	DATE 04/12/2024

A1	DRAWING NO. 123A90–FDL–ST–DD–90780	SHEET 001	REV. 0