

MARK	POS.	Q.TY	DENOMINATION	LENGTH (mm)	MATERIAL GRADE	STR. CAT.	WEIGHT (Kg)	P. SURF. (m^2)	NOTES
CWG001	2139	12	PL15x131.2	734	S355MLO	3	135.5	2.61	
CWG001	2166	2	HEB800	4850	S355J2	3	2546.4	26.32	
CWG001	2167	2	HEB800	3982	S355J2	3	1990.5	21.61	
CWG001	2173	12	PL20x540	817	S355MLO	3	523.8	7.24	
CWG012	2139	12	PL15x131.2	734	S355MLO	3	135.5	2.61	
CWG012	2166	2	HEB800	4850	S355J2	3	2546.4	26.32	
CWG012	2167	2	HEB800	3982	S355J2	3	1990.5	21.61	
CWG012	2173	12	PL20x540	817	S355MLO	3	523.8	7.24	
						TOTALE	10392.6	115.56	

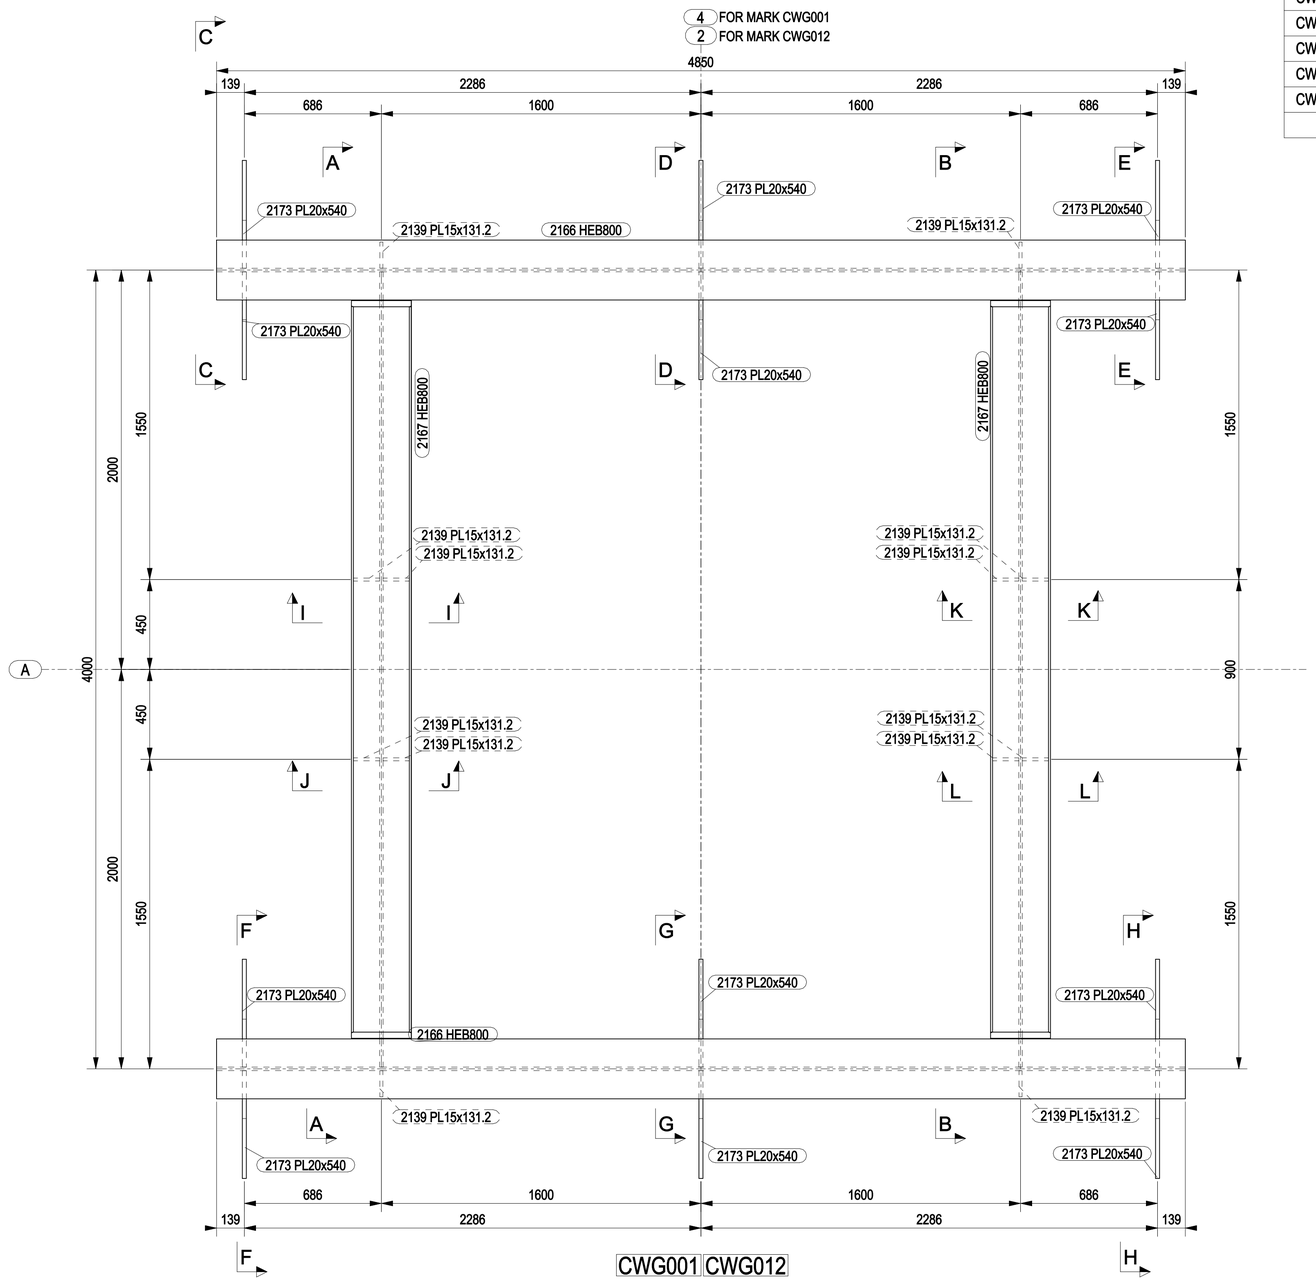

NOTES

1 – ALL DIMENSIONS AND ELEVATIONS ARE IN MILLIMETERS U.N.O.
2 – ALL ELEVATIONS ARE REFERED TO C.D.
3 – FOR SECTIONS SEE DWG 123A90-FDL-ST-DD-90811

KEY PLAN

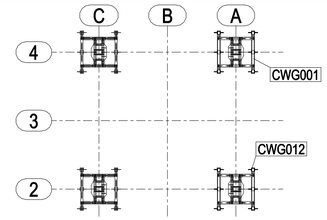

GRILLAGE

HOLDS

REFERENCE DRAWINGS

DWG No.	DESCRIPTION
123A90-DDL-TI-DD-99021	TOP SIDE - GRILLAGE - ASSEMBLY
123A90-DDL-TI-DD-99023-001/002	TOP SIDE - GRILLAGE ROW A - PLAN AND SECTION

REV.	DATE	DRN	CHKD	APPD	DESCRIPTION
0	25/02/2025	CM-TS	MR	DC	ISSUED FOR CONSTRUCTION

CROSSWIND

ROSETTI MARINO

TITLE :

BASE LOAD POWER HUB (BLPH)
TOP SIDE – GRILLAGE
MARK CWG001 – CWG012

CONTRACT NO./TITLE CW-I-WP4-2023-05/HOLLANDSE KUST NOORD WIND PARK			SCALE 1:15
DRAWN CM-TS	CHECKED M.ROSSI	APPROVED D.CASADIO	DATE 25/02/2025
A1	DRAWING NO. 123A90-FDL-ST-DD-90810	SHEET 001	REV. 0