
DRAWING NO. 123A90-DDL-AR-DL-10008

REV. 00

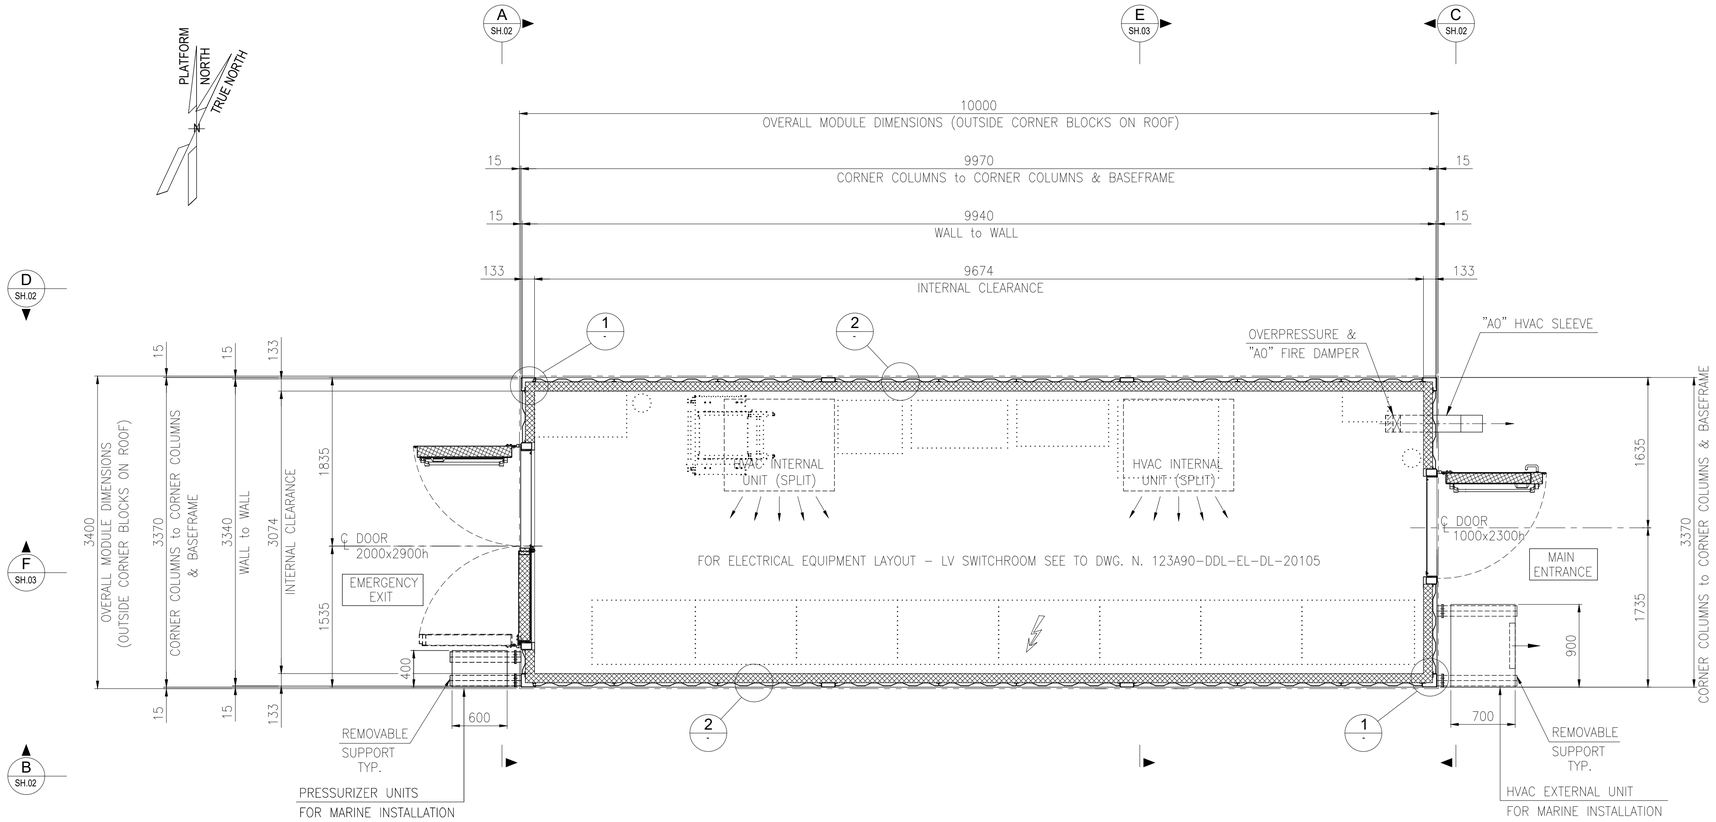


PLAN OF LV (400V) SWITCHGEAR ROOM B-200

FOR SECTIONS & VIEWS SEE DWG N. 123A90-DDL-AR-DL-10008 Sh. 02 & 03


INCLUDED IN SUPPLY COMPLETE HVAC SYSTEM, NORMAL AND EMERGENCY LIGHTING SYSTEM INCLUDING CONTROL PANELS

FOR HVAC SYSTEM, LIGHTING SYSTEM, EARTH SYSTEM REF.TO DOC. N.1724000049-AR-DD-00019 (by VENDOR)


01

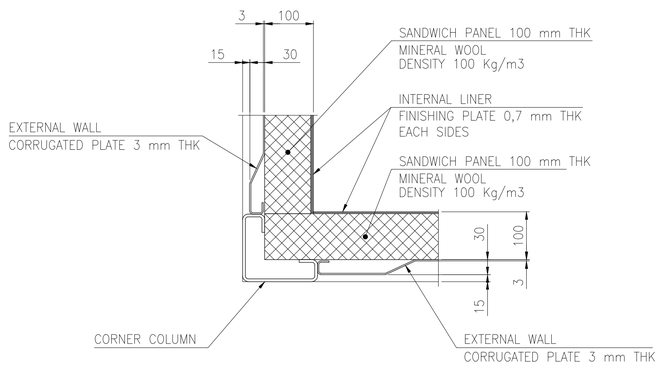

DETAIL 1 (-) AT CORNERS TYPICAL

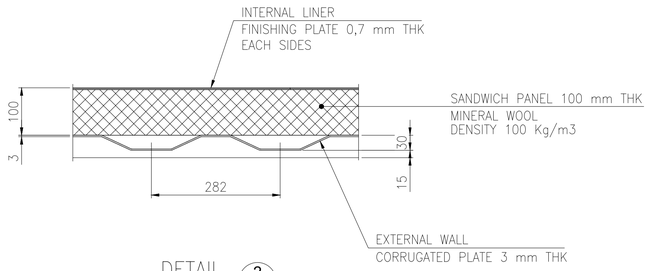

DETAIL 2 (-) WALL TYPICAL

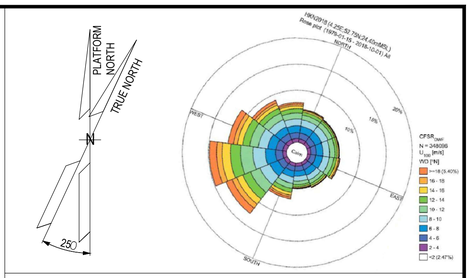

NOTES

1. U.N.O. ALL DIMENSIONS ARE IN MILLIMETERS.
2. ALL WELDS MUST BE CONTINUOUS, SPOT WELDS ARE NOT PERMITTED

LEGEND

U.N.O. _____ UNLESS NOTED OTHERWISE
T.O.S. _____ TOP OF STEEL
T.O.P. _____ TOP OF PLATE
T.B.D. _____ TO BE DEFINED
T.B.C. _____ TO BE COMFIRMED

_____ CORRUGATED PLATE 3 mm THK

_____ THERMAL INSULATION


_____ EQUIPMENT INSIDE MODULE

HOLDS

REFERENCE

DOCUMENT TITLE	DOCUMENT NUMBER
LV (400V) Switchroom – Supply Specification	123A90-DDL-AR-SP-10007
LV (400V) Switchroom – Material Requisition	123A90-DDL-AR-MR-10012
LV (400V) Switchroom – Doors Map and Schedule	123A90-DDL-AR-DL-10009
LV (400V) Switchroom – Flooring and Lining Layout	123A90-DDL-AR-DL-10010
LV (400V) Switchroom – Fire rated requirement layout (plan, section, typical detail)	123A90-DDL-AR-DL-10011
Electrical Equipment Layout – LV Switchroom	123A90-DDL-EL-DL-20105
B-200 General Arramgement Drawings (by Vendor)	1724000049-AR-DA-00015
B-200 Detail Drawings (by Vendor)	1724000049-AR-DD-00019
B-200 Structural Calculation (by Vendor)	1724000049-ST-CA-00007
B-200 Foundation Dwg (by Vendor)	1724000049-ST-DD-00011
Lifting Drawings (by Vendor)	1724000049-AR-DD-00062

KEY PLAN

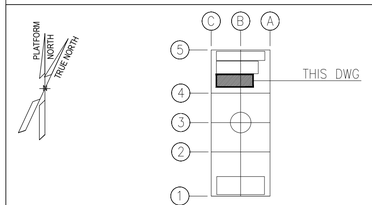

STILOG

REV.	DATE	DRN	CHKD	APPD	DESCRIPTION
01	12/03/24	R. BO	M. GA	D. LO	ACCEPTED FOR CONSTRUCTION (AFC)
00	17/10/23	R. BO	M. GA	D. LO	ISSUE FOR REVIEW (IFR)

CROSSWIND | ROSETTI MARINO

TITLE : BASE LOAD POWER HUB (BLPH)
LV (400V) SWITCHGEAR ROOM B-200 – ARCHITECTURAL
GENERAL LAYOUT – PLAN, WIEW, SECT. & TYP. DET.


CONTRACT NO./TITLE CW-I-WP4-2023-05/HOLLANDSE KUST NOORD WIND PARK | SCALE 1:33


DRAWN R. BOSSI | CHECKED M. GATTI | APPROVED D. LO STERZO | DATE 12/03/24

A1 | DRAWING NO. 123A90-DDL-AR-DL-10008 | SHEET 001 | REV. 01

File Name : 123A90-DDL-AR-DL-10008

DRAWING NO. 123A90-DDL-AR-DL-10008 REV. 00

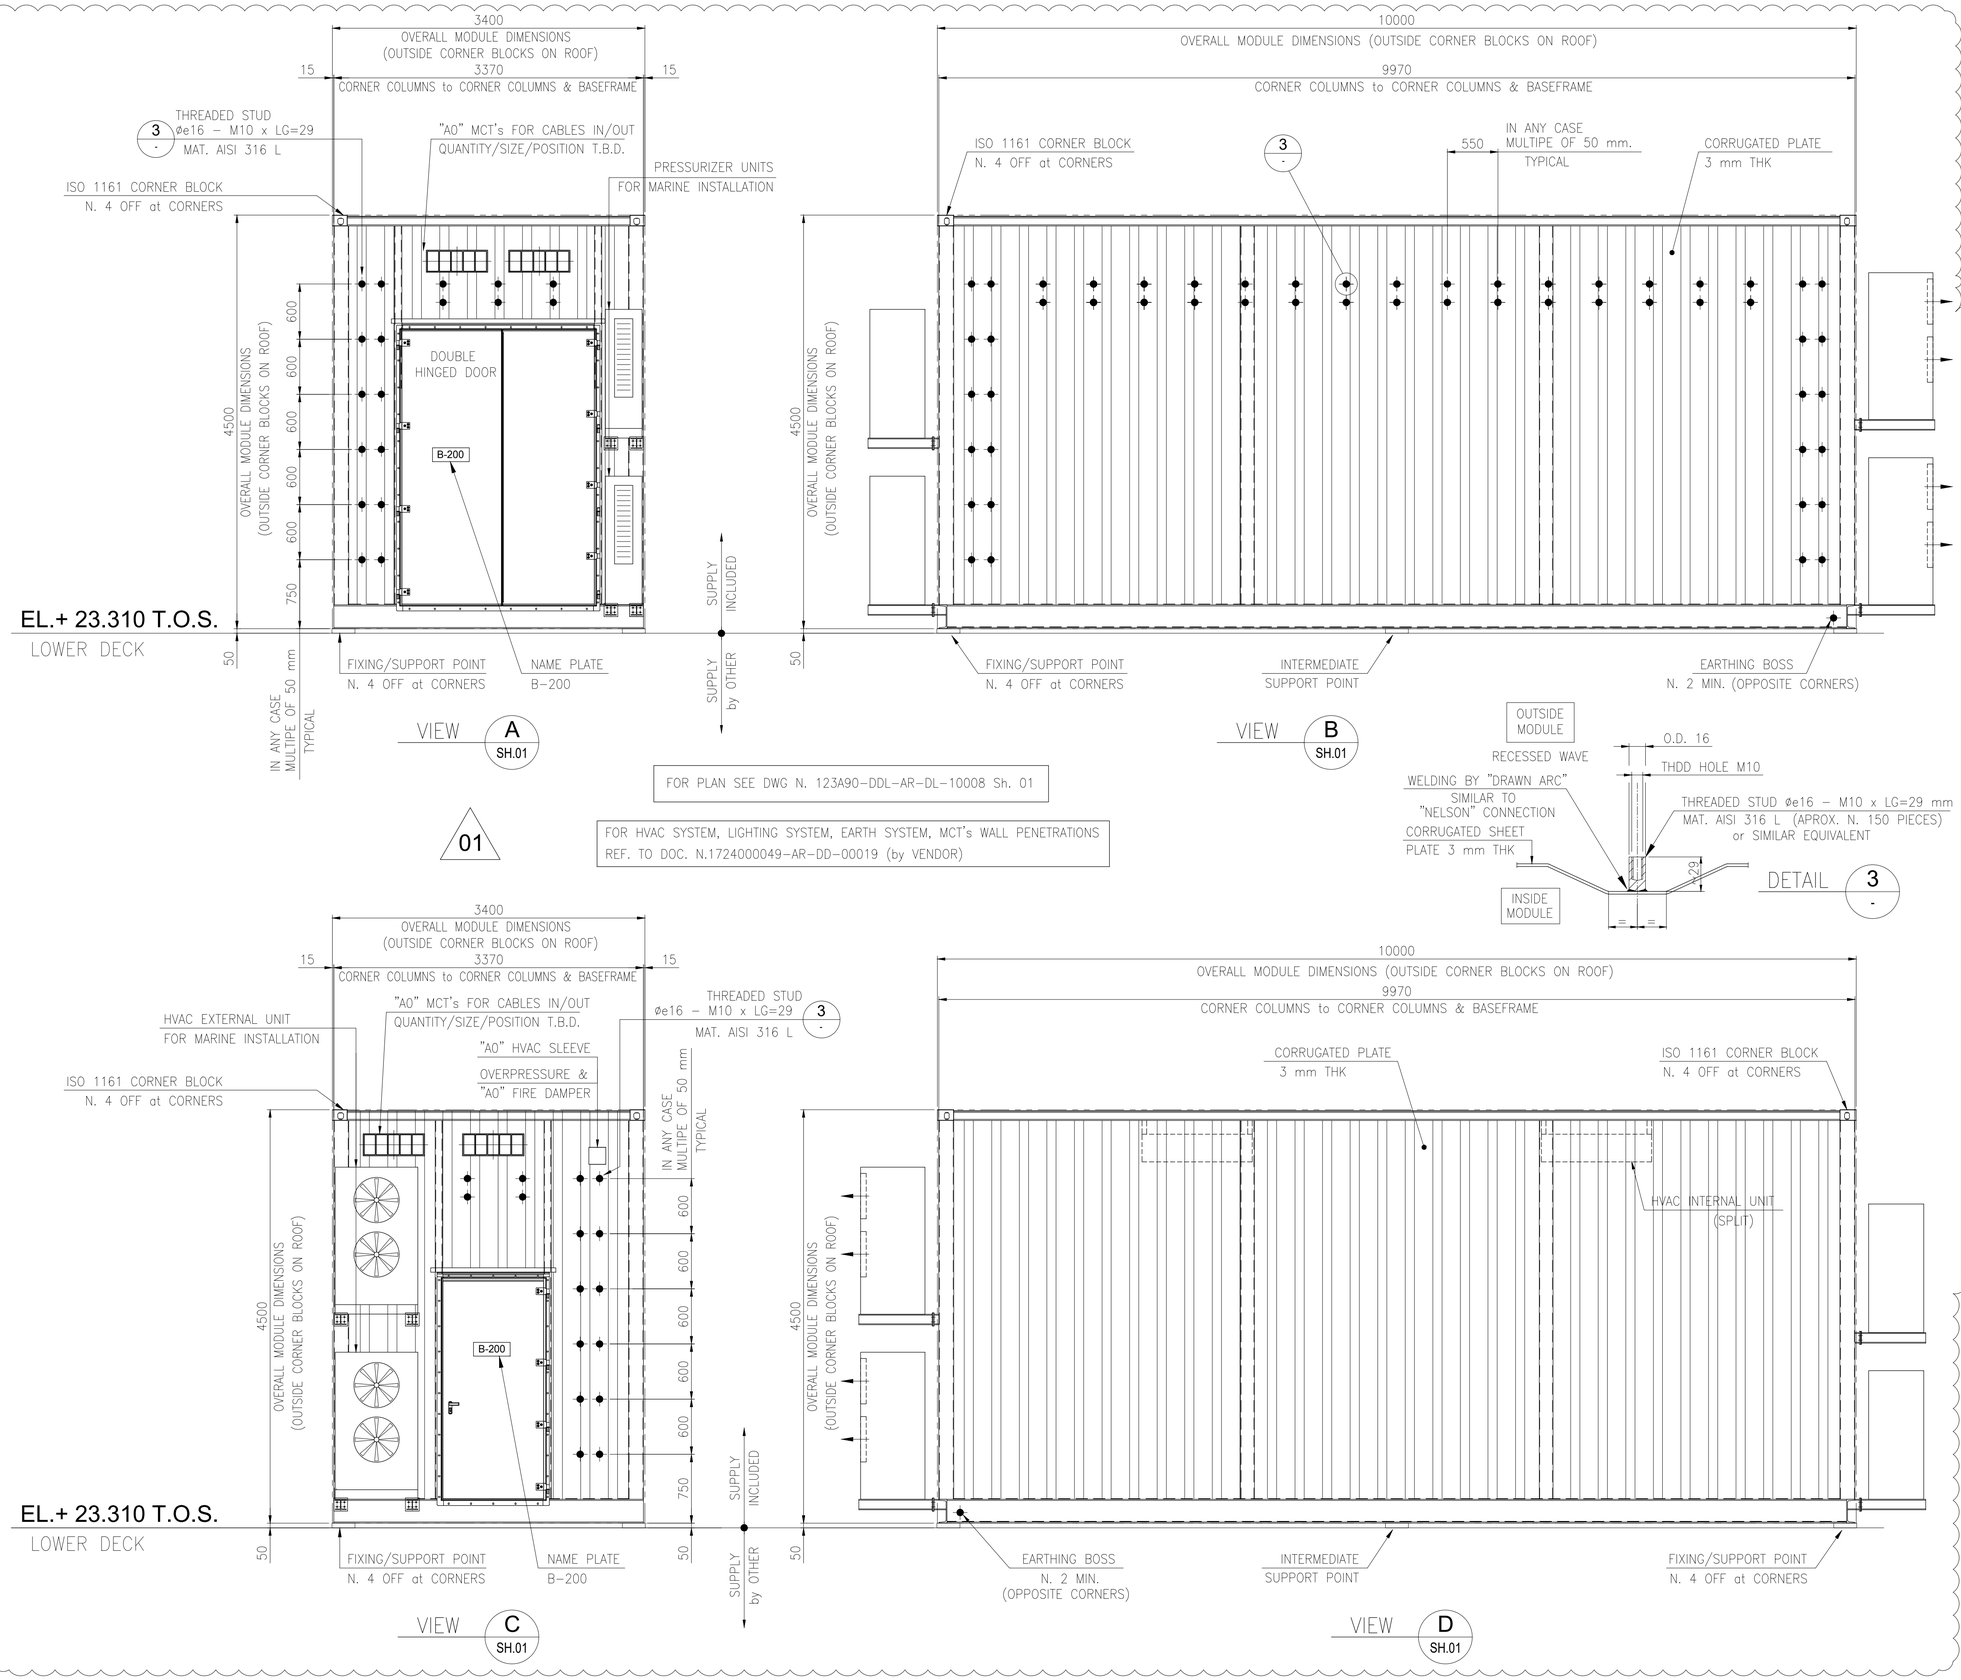

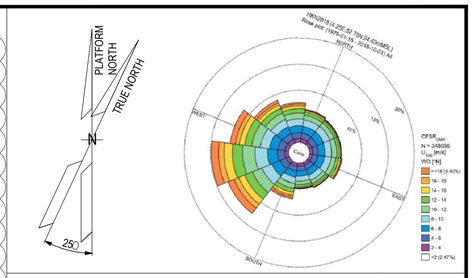

NOTES

1. U.N.O. ALL DIMENSIONS ARE IN MILLIMETERS.
2. ALL WELDS MUST BE CONTINUOUS, SPOT WELDS ARE NOT PERMITTED

LEGEND


U.N.O.	UNLESS NOTED OTHERWISE
T.O.S.	TOP OF STEEL
T.O.P.	TOP OF PLATE
T.B.D.	TO BE DEFINED
T.B.C.	TO BE COMFIRMED
	CORRUGATED PLATE 3 mm THK
	THERMAL INSULATION
	EQUIPMENT INSIDE MODULE

HOLDS

REFERENCE

DOCUMENT TITLE	DOCUMENT NUMBER
LV (400V) Switchroom – Supply Specification	123A90-DDL-AR-SP-10007
LV (400V) Switchroom – Material Requisition	123A90-DDL-AR-MR-10012
LV (400V) Switchroom – Doors Map and Schedule	123A90-DDL-AR-DL-10009
LV (400V) Switchroom – Flooring and Lining Layout	123A90-DDL-AR-DL-10010
LV (400V) Switchroom – Fire rated requirement layout (plan, section, typical detail)	123A90-DDL-AR-DL-10011
Electrical Equipment Layout – LV Switchroom	123A90-DDL-EL-DL-20105
B-200 General Arramgement Drawings (by Vendor)	1724000049-AR-DA-00015
B-200 Detail Drawings (by Vendor)	1724000049-AR-DD-00019
B-200 Structural Calculation (by Vendor)	1724000049-ST-CA-00007
B-200 Foundation Dwg (by Vendor)	1724000049-ST-DD-00011
Lifting Drawings (by Vendor)	1724000049-AR-DD-00062

KEY PLAN

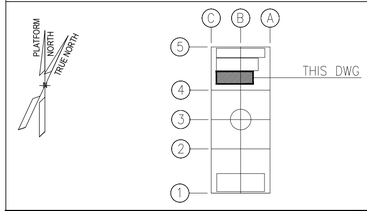

STILOG

REV.	DATE	DRN	CHKD	APPD	DESCRIPTION
01	12/03/24	R. BO	M. GA	D. LO	ACCEPTED FOR CONSTRUCTION (AFC)
00	17/10/23	R. BO	M. GA	D. LO	ISSUE FOR REVIEW (IFR)

CROSSWIND

ROSETTI MARINO


TITLE :
BASE LOAD POWER HUB (BLPH)
LV (400V) SWITCHGEAR ROOM B-200 – ARCHITECTURAL
GENERAL LAYOUT – PLAN, WIEW, SECT. & TYP. DET.

CONTRACT NO./TITLE CW-I-WP4-2023-05/HOLLANDSE KUST NOORD WIND PARK			SCALE 1:33
DRAWN R. BOSSI	CHECKED M. GATTI	APPROVED D. LO STERZO	DATE 12/03/24
A1	DRAWING NO. 123A90-DDL-AR-DL-10008	SHEET 002	REV. 01


File Name : 123A90-DDL-AR-DL-10008

DRAWING NO. 123A90-DDL-AR-DL-10008

REV. 00

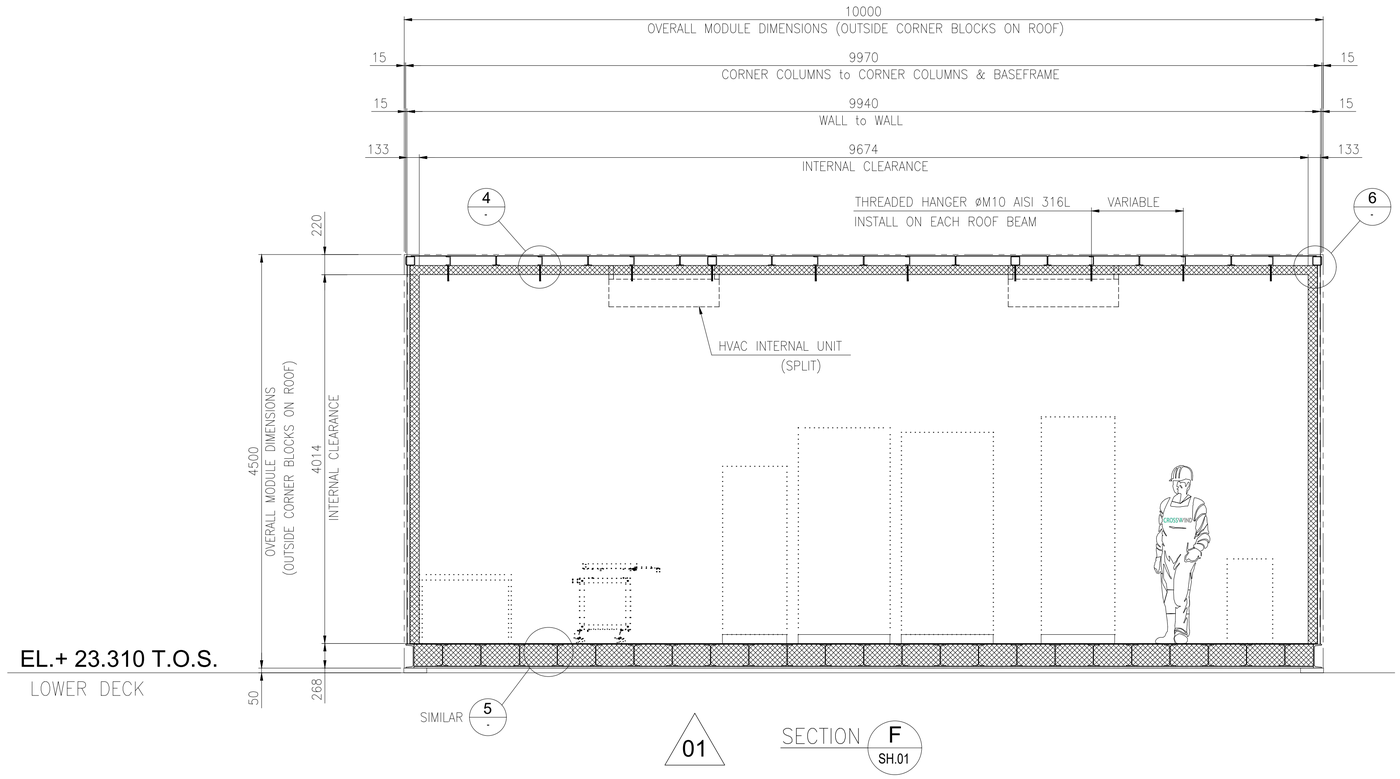


01 SECTION F SH.01

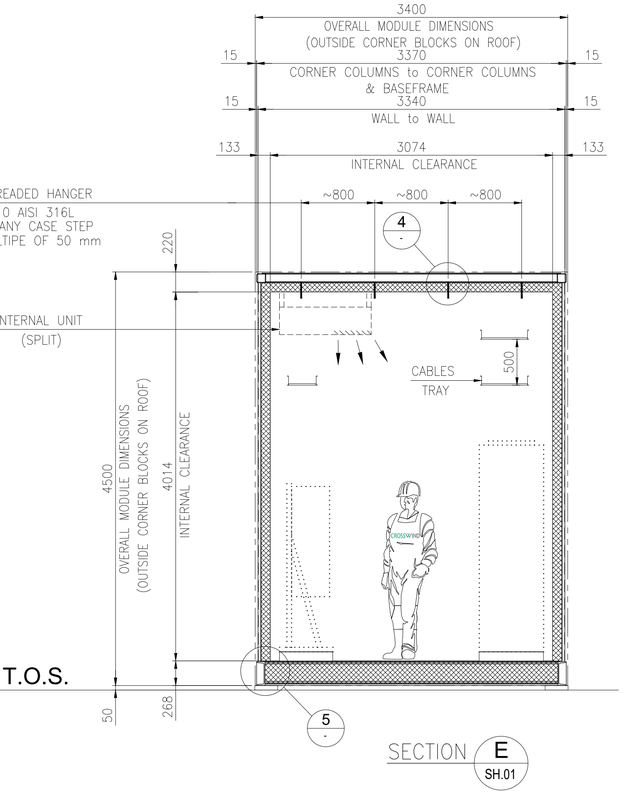


SECTION E SH.01

FOR PLAN SEE DWG N. 123A90-DDL-AR-DL-10008 Sh. 01


FOR HVAC SYSTEM, LIGHTING SYSTEM, EARTH SYSTEM, MCT's WALL PENETRATIONS REF. TO DOC. N.1724000049-AR-DD-00019 (by VENDOR)

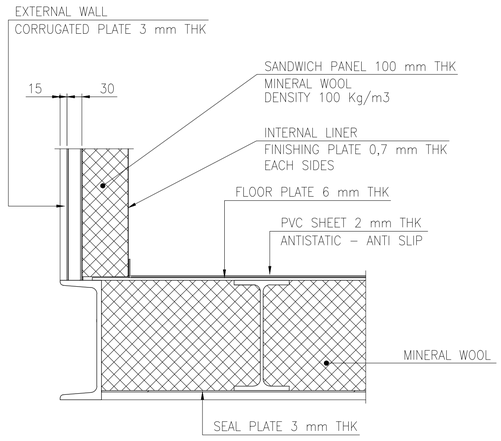


DETAIL 5

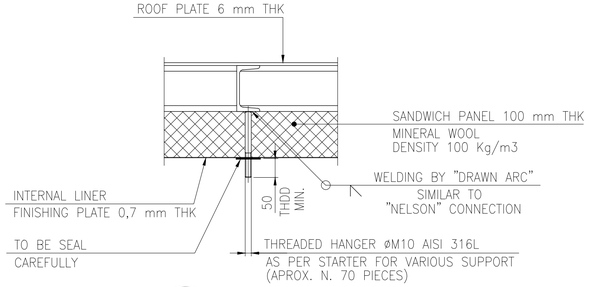

DETAIL 4

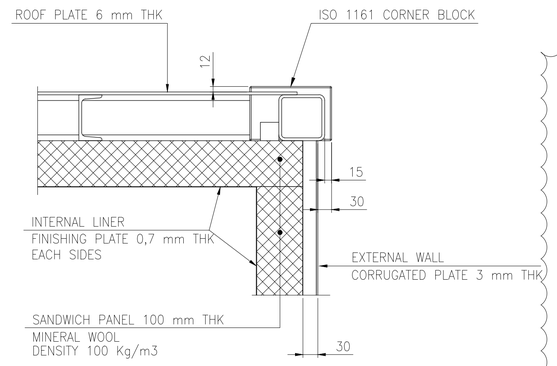

DETAIL 6

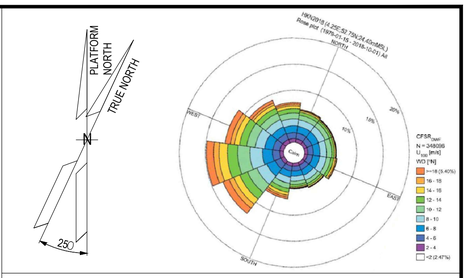

NOTES

1. U.N.O. ALL DIMENSIONS ARE IN MILLIMETERS.
2. ALL WELDS MUST BE CONTINUOUS, SPOT WELDS ARE NOT PERMITTED

LEGEND

U.N.O. _____ UNLESS NOTED OTHERWISE
T.O.S. _____ TOP OF STEEL
T.O.P. _____ TOP OF PLATE
T.B.D. _____ TO BE DEFINED
T.B.C. _____ TO BE COMFIRMED

_____ CORRUGATED PLATE 3 mm THK

_____ THERMAL INSULATION


_____ EQUIPMENT INSIDE MODULE

HOLDS

REFERENCE

DOCUMENT TITLE	DOCUMENT NUMBER
LV (400V) Switchroom – Supply Specification	123A90-DDL-AR-SP-10007
LV (400V) Switchroom – Material Requisition	123A90-DDL-AR-MR-10012
LV (400V) Switchroom – Doors Map and Schedule	123A90-DDL-AR-DL-10009
LV (400V) Switchroom – Flooring and Lining Layout	123A90-DDL-AR-DL-10010
LV (400V) Switchroom – Fire rated requirement layout (plan, section, typical detail)	123A90-DDL-AR-DL-10011
Electrical Equipment Layout – LV Switchroom	123A90-DDL-EL-DL-20105
B-200 General Arramgement Drawings (by Vendor)	1724000049-AR-DA-00015
B-200 Detail Drawings (by Vendor)	1724000049-AR-DD-00019
B-200 Structural Calculation (by Vendor)	1724000049-ST-CA-00007
B-200 Foundation Dwg (by Vendor)	1724000049-ST-DD-00011
Lifting Drawings (by Vendor)	1724000049-AR-DD-00062

KEY PLAN

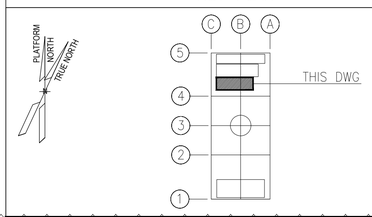

STILOG

REV.	DATE	DRN	CHKD	APPD	DESCRIPTION
01	12/03/24	R. BO	M. GA	D. LO	ACCEPTED FOR CONSTRUCTION (AFC)
00	17/10/23	R. BO	M. GA	D. LO	ISSUE FOR REVIEW (IFR)

CROSSWIND | ROSETTI MARINO

TITLE :
BASE LOAD POWER HUB (BLPH)
LV (400V) SWITCHGEAR ROOM B-200 – ARCHITECTURAL
GENERAL LAYOUT – PLAN, WIEW, SECT. & TYP. DET.

CONTRACT NO./TITLE CW-I-WP4-2023-05/HOLLANDSE KUST NOORD WIND PARK			SCALE 1:33
DRAWN R. BOSSI	CHECKED M. GATTI	APPROVED D. LO STERZO	DATE 12/03/24

A1	DRAWING NO. 123A90-DDL-AR-DL-10008	SHEET 003	REV. 01

File Name : 123A90-DDL-AR-DL-10008