
DRAWING NO. 123A90-DDL-AR-DL-10022

REV. 01

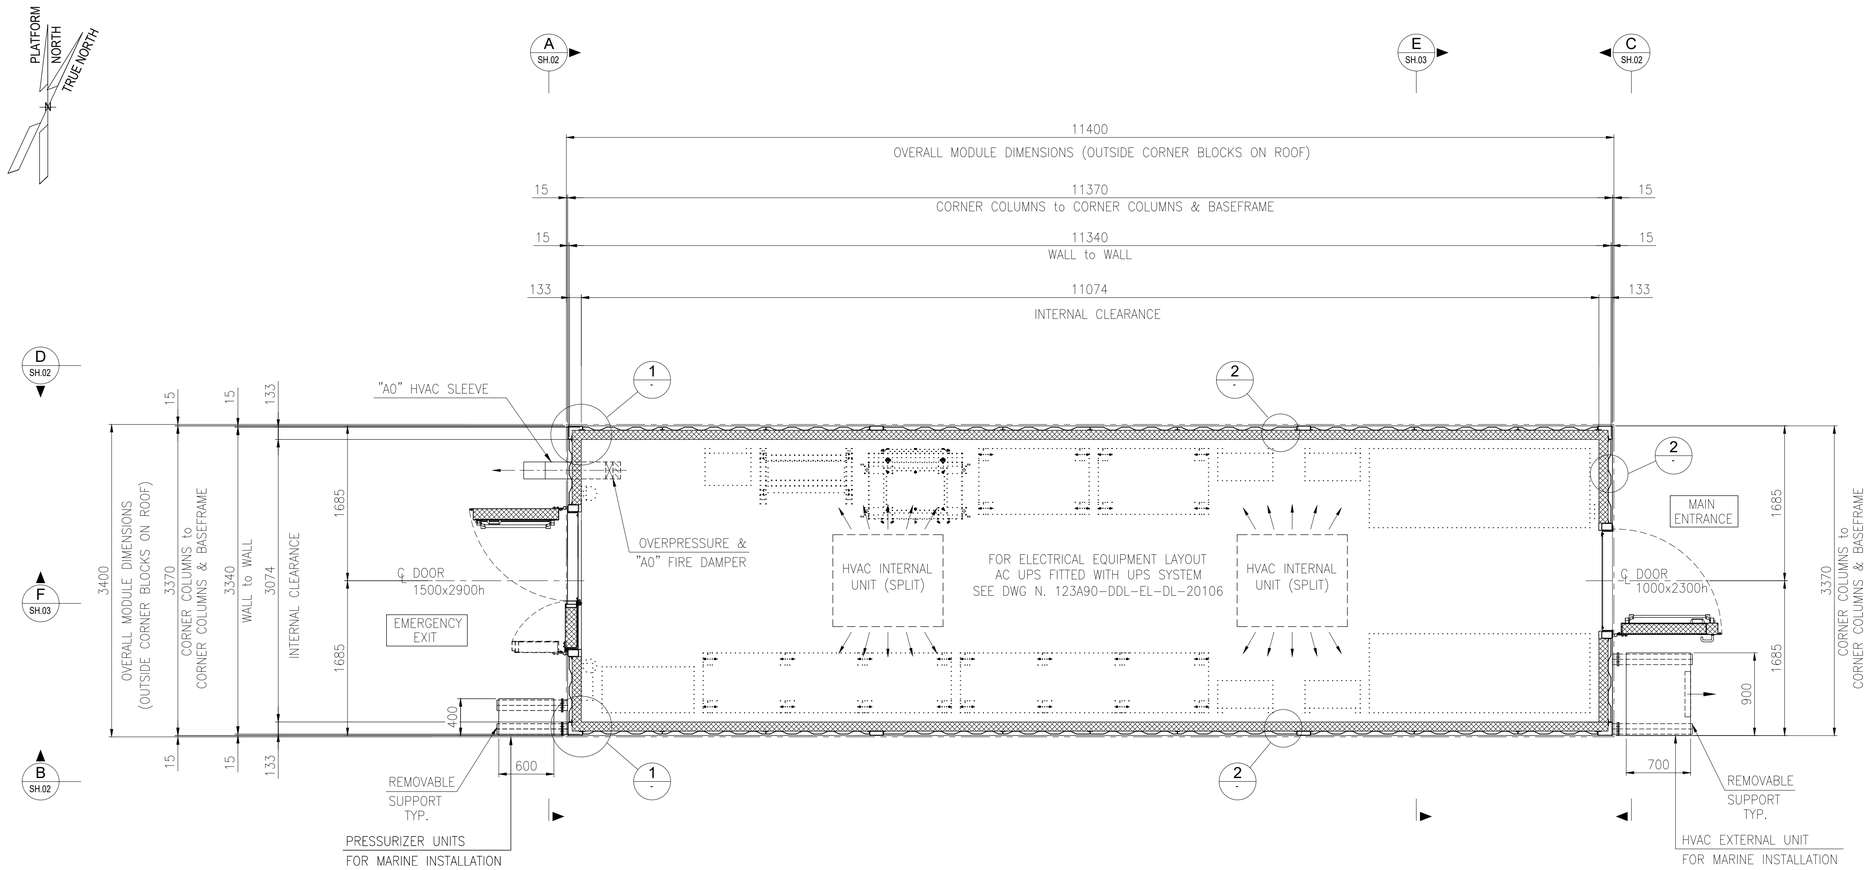


PLAN OF AC UPS FITTED WITH UPS SYSTEM EQUIPMENT ROOM B-300

FOR SECTIONS & VIEWS SEE DWG N. 123A90-DDL-AR-DL-10022 Sh. 02 & 03


INCLUDED IN SUPPLY COMPLETE HVAC SYSTEM, NORMAL AND EMERGENCY LIGHTING SYSTEM INCLUDING CONTROL PANELS

FOR HVAC SYSTEM, LIGHTING SYSTEM, EARTH SYSTEM REF.TO DOC. N.1724000049-AR-DD-00020 (by VENDOR)


01

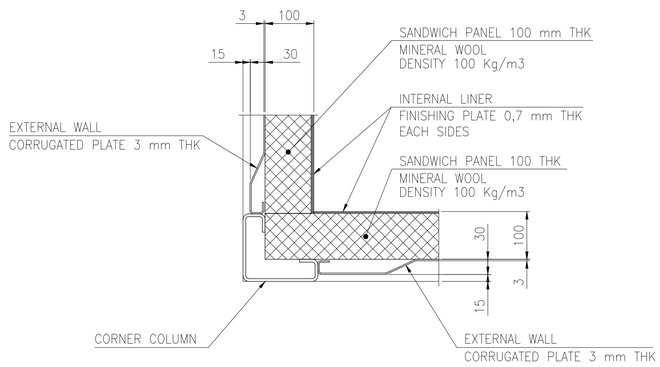

DETAIL 1 AT CORNERS TYPICAL

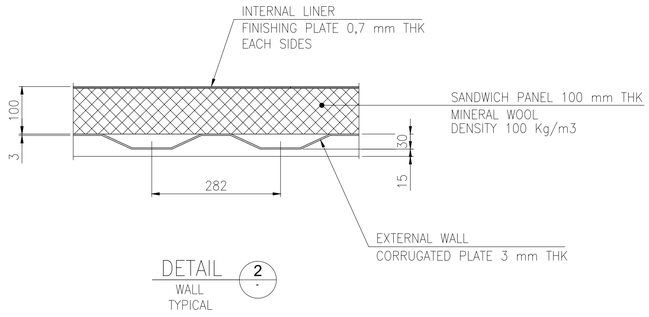

DETAIL 2 WALL TYPICAL

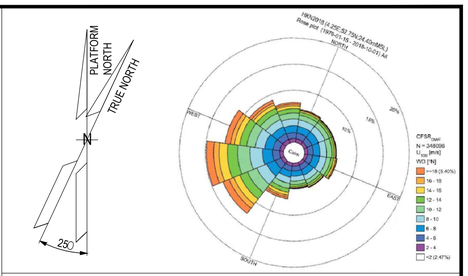

NOTES

1. U.N.O. ALL DIMENSIONS ARE IN MILLIMETERS.
2. ALL WELDS MUST BE CONTINUOUS, SPOT WELDS ARE NOT PERMITTED

LEGEND


U.N.O.	UNLESS NOTED OTHERWISE
T.O.S.	TOP OF STEEL
T.O.P.	TOP OF PLATE
T.B.D.	TO BE DEFINED
T.B.C.	TO BE COMFIRMED
	CORRUGATED PLATE 3 mm THK
	THERMAL INSULATION
	EQUIPMENT INSIDE MODULE

HOLDS

REFERENCE

DOCUMENT TITLE	DOCUMENT NUMBER
AC UPS fitted with UPS system E.R. - Supply Specification	123A90-DDL-AR-SP-10021
AC UPS fitted with UPS system E.R. - Material Requisition	123A90-DDL-AR-SP-10026
AC UPS with UPS system E.R. - Doors Map and Schedule	123A90-DDL-AR-DL-10023
AC UPS with UPS system E.R. - Flooring and Lining Layout	123A90-DDL-AR-DL-10024
AC UPS fitted with UPS system E.R. Fire rated requirement layout (plan, section, typical detail)	123A90-DDL-AR-DL-10025
El. Equipment Layout - AC UPS fitted with UPS system E.R.	123A90-DDL-EL-DL-20106
B-300 General Arrangement Drawings (by Vendor)	1724000049-AR-DA-00016
B-300 Detail Drawings (by Vendor)	1724000049-AR-DD-00020
B-300 Structural Calculation (by Vendor)	1724000049-ST-CA-00008
B-300 Foundation Dwg (by Vendor)	1724000049-ST-DD-00012
Lifting Drawings (by Vendor)	1724000049-AR-DD-00062

KEY PLAN

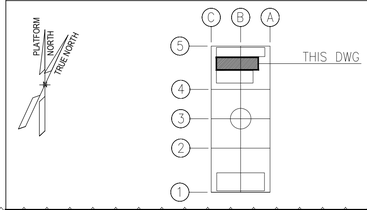

STILOG

REV.	DATE	DRN	CHKD	APPD	DESCRIPTION
01	29/02/24	R. BO	M. GA	D. LO	ACCEPTED FOR CONSTRUCTION (AFC)
00	30/10/23	R. BO	M. GA	D. LO	ISSUE FOR REVIEW (IFR)

CROSSWIND

ROSETTI MARINO


TITLE :
BASE LOAD POWER HUB (BLPH)
AC UPS fitted with UPS system Equipment Room B-300 - ARCHITECTURAL
GENERAL LAYOUT - PLAN, WIEW, SECT. & TYP. DET.

CONTRACT NO./TITLE CW-I-WP4-2023-05/HOLLANDSE KUST NOORD WIND PARK			SCALE 1:33
DRAWN R. BOSSI	CHECKED M. GATTI	APPROVED D. LO STERZO	DATE 29/02/24

A1	DRAWING NO. 123A90-DDL-AR-DL-10022	SHEET 001	REV. 01

File Name : : 123A90-DDL-AR-DL-10022 Rev.01

DRAWING NO. 123A90-DDL-AR-DL-10022 REV. 01

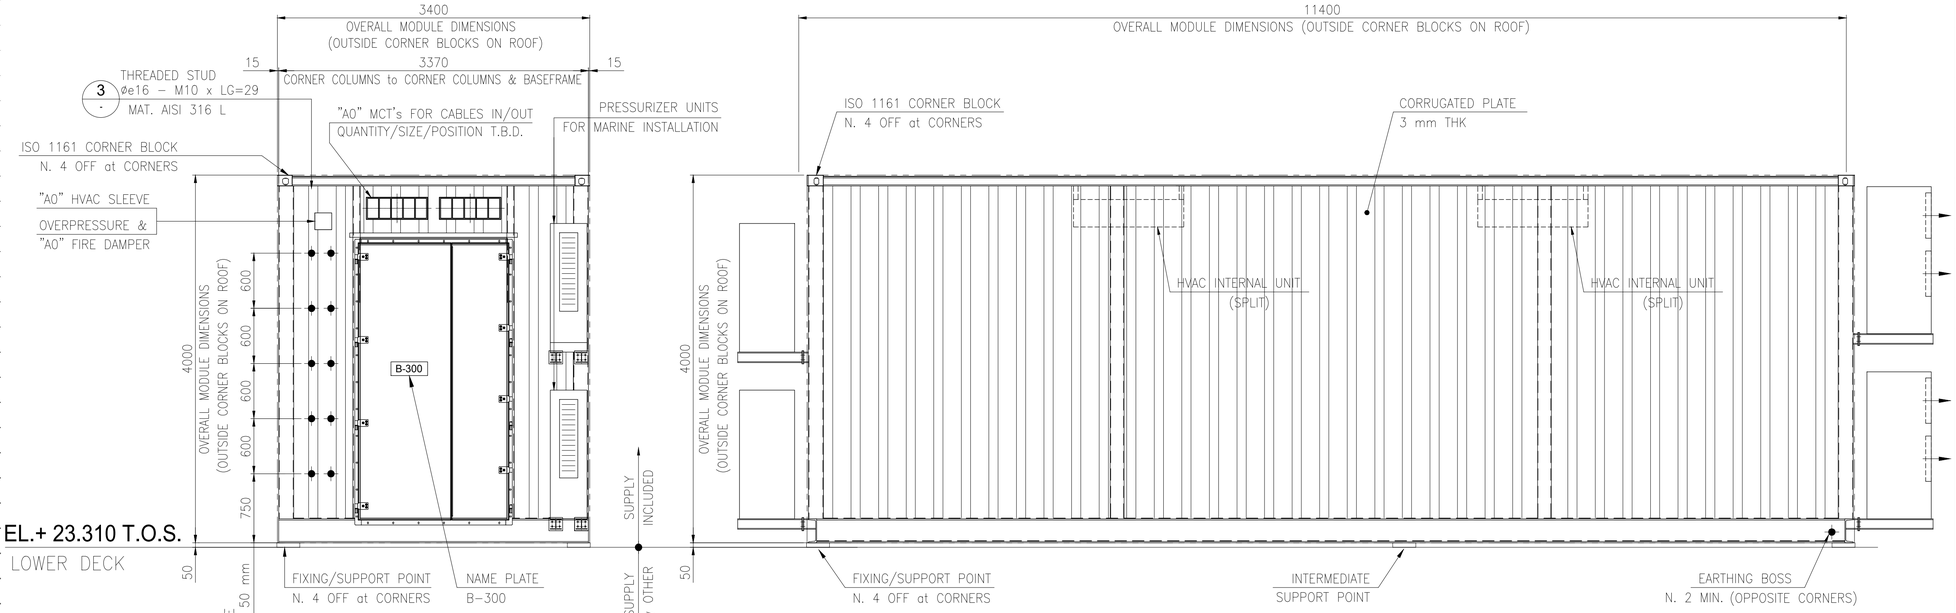


VIEW A SH.01

VIEW B SH.01


FOR PLAN SEE DWG N. 123A90-DDL-AR-DL-10022 Sh. 01

01

FOR HVAC SYSTEM, LIGHTING SYSTEM, EARTH SYSTEM, MCT's WALL PENETRATIONS
REF. TO DOC. N.1724000049-AR-DD-00020 (by VENDOR)

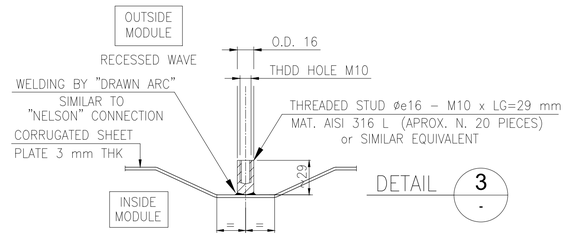


DETAIL 3 -

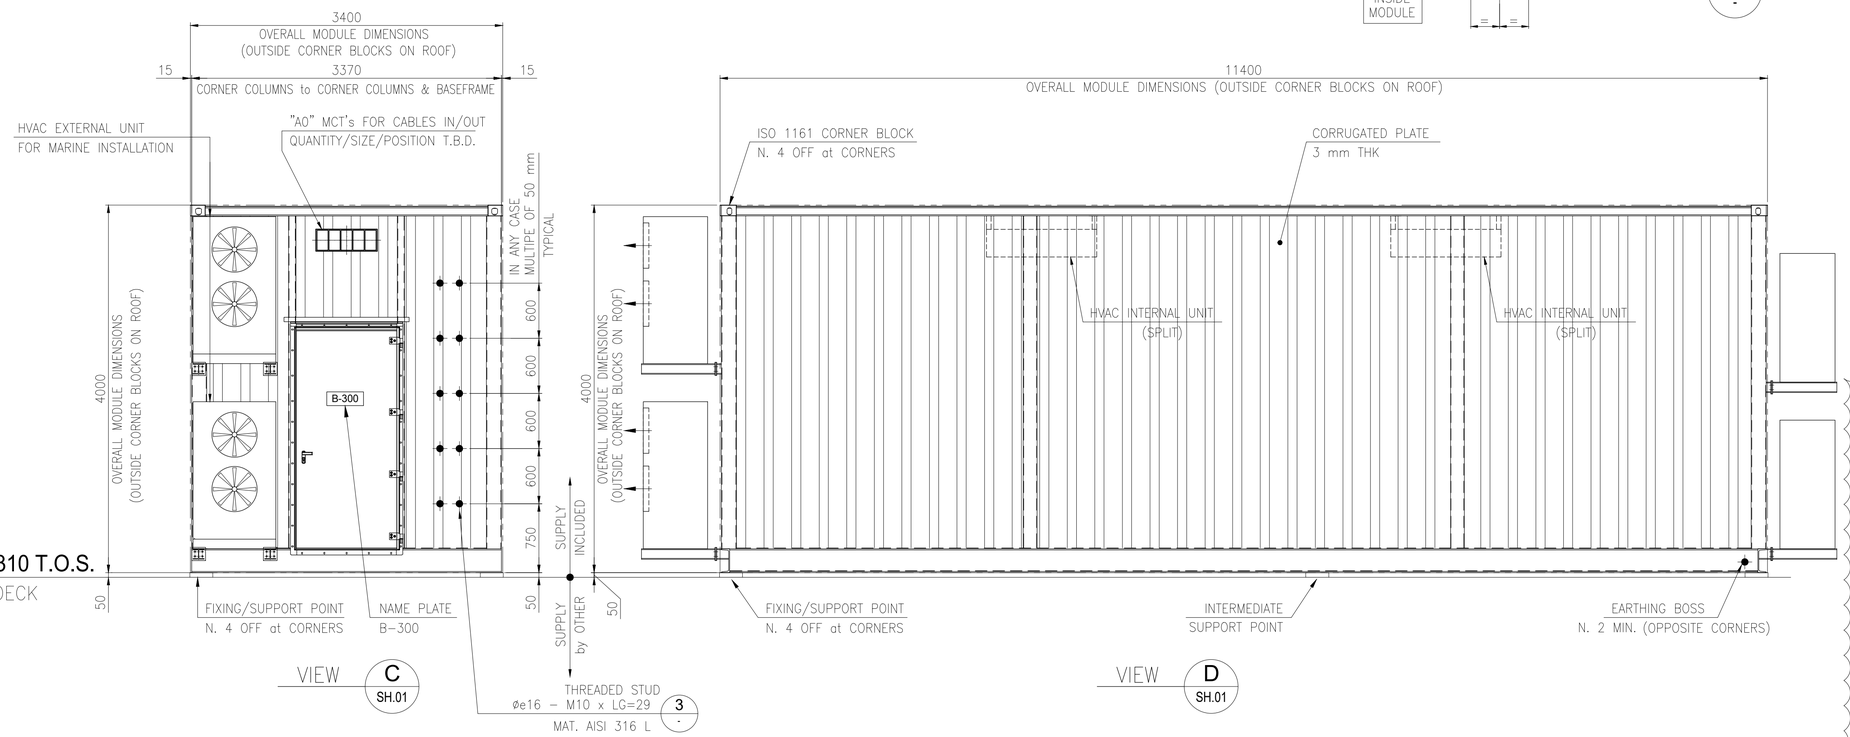

VIEW C SH.01

VIEW D SH.01

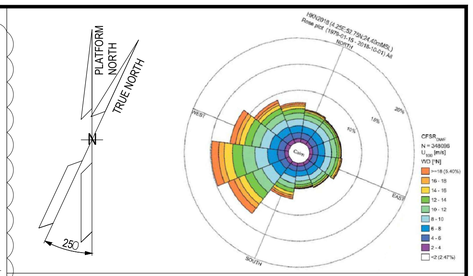

NOTES

1. U.N.O. ALL DIMENSIONS ARE IN MILLIMETERS.
2. ALL WELDS MUST BE CONTINUOUS, SPOT WELDS ARE NOT PERMITTED

LEGEND


U.N.O.	UNLESS NOTED OTHERWISE
T.O.S.	TOP OF STEEL
T.O.P.	TOP OF PLATE
T.B.D.	TO BE DEFINED
T.B.C.	TO BE COMFIRMED
	CORRUGATED PLATE 3 mm THK
	THERMAL INSULATION
	EQUIPMENT INSIDE MODULE

HOLDS

REFERENCE

DOCUMENT TITLE	DOCUMENT NUMBER
AC UPS fitted with UPS system E.R. – Supply Specification	123A90-DDL-AR-SP-10021
AC UPS fitted with UPS system E.R. – Material Requisition	123A90-DDL-AR-SP-10026
AC UPS with UPS system E.R. – Doors Map and Schedule	123A90-DDL-AR-DL-10023
AC UPS with UPS system E.R. – Flooring and Lining Layout	123A90-DDL-AR-DL-10024
AC UPS fitted with UPS system E.R. Fire rated requirement layout (plan, section, typical detail)	123A90-DDL-AR-DL-10025
El. Equipment Layout – AC UPS fitted with UPS system E.R.	123A90-DDL-EL-DL-20106
B-300 General Arrangement Drawings (by Vendor)	1724000049-AR-DA-00016
B-300 Detail Drawings (by Vendor)	1724000049-AR-DD-00020
B-300 Structural Calculation (by Vendor)	1724000049-ST-CA-00008
B-300 Foundation Dwg (by Vendor)	1724000049-ST-DD-00012
Lifting Drawings (by Vendor)	1724000049-AR-DD-00062

KEY PLAN

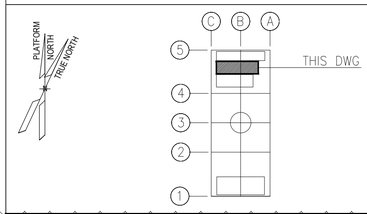

STILOG

REV.	DATE	DRN	CHKD	APPD	DESCRIPTION
01	29/02/24	R. BO	M. GA	D. LO	ACCEPTED FOR CONSTRUCTION (AFC)
00	30/10/23	R. BO	M. GA	D. LO	ISSUE FOR REVIEW (IFR)

CROSSWIND

ROSETTI MARINO

TITLE : BASE LOAD POWER HUB (BLPH)
AC UPS fitted with UPS system Equipment Room B-300 – ARCHITECTURAL GENERAL LAYOUT – PLAN, WIEW, SECT. & TYP. DET.

CONTRACT NO./TITLE CW-1-WP4-2023-05/HOLLANDSE KUST NOORD WIND PARK | SCALE 1:33


DRAWN R. BOSSI | CHECKED M. GATTI | APPROVED D. LO STERZO | DATE 29/02/24

A1 | DRAWING NO. 123A90-DDL-AR-DL-10022 | SHEET 002 | REV. 01

File Name : 123A90-DDL-AR-DL-10022 Rev.01


DRAWING NO. 123A90-DDL-AR-DL-10022

REV. 01

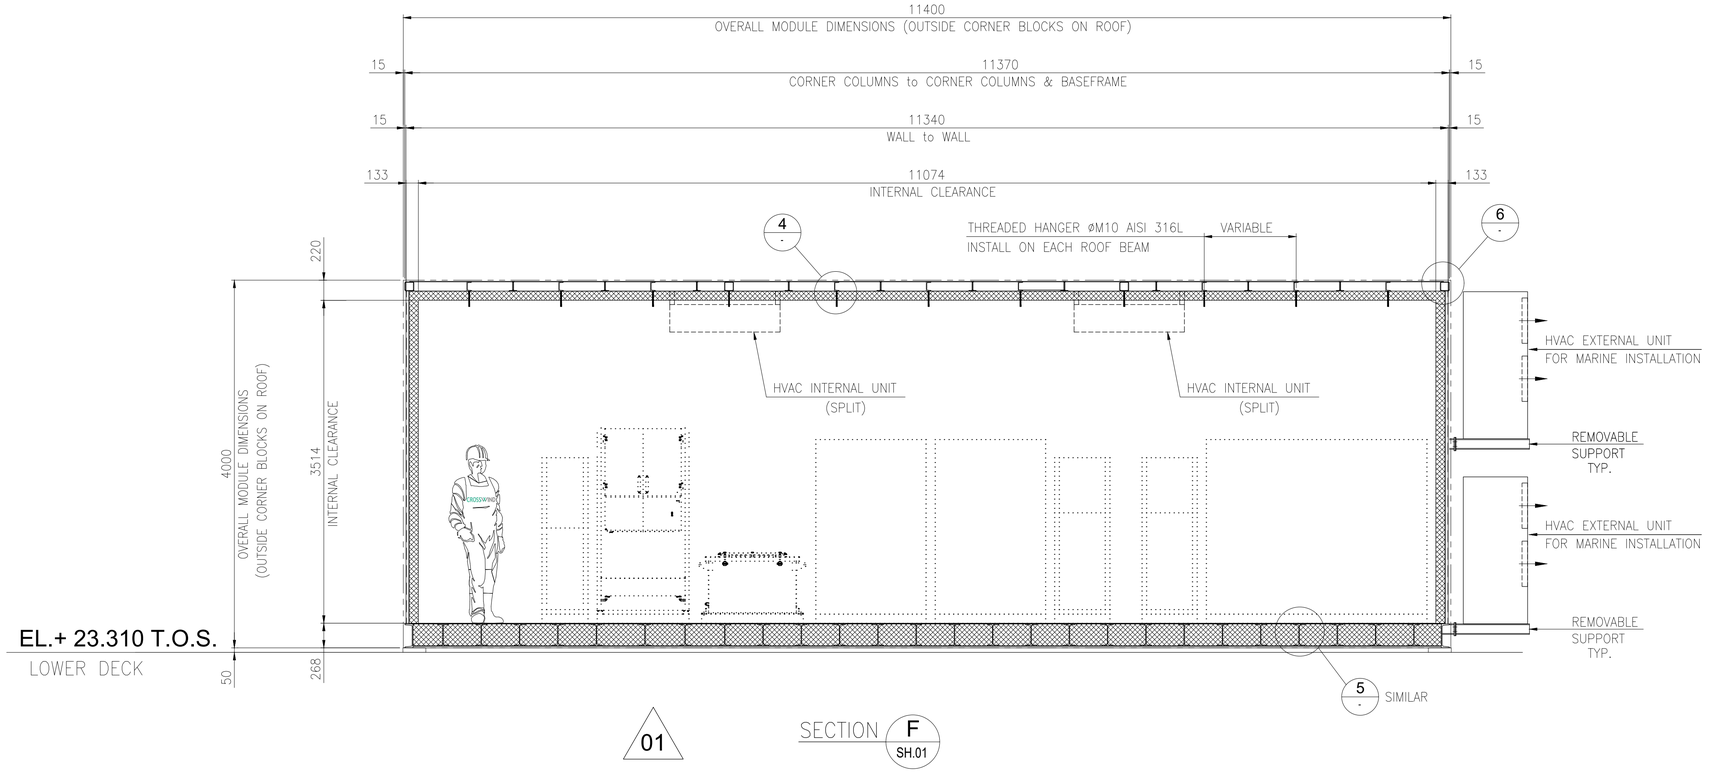

01

SECTION F SH.01

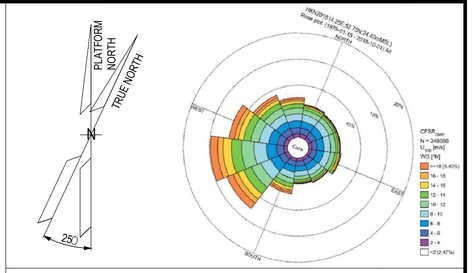

NOTES

1. U.N.O. ALL DIMENSIONS ARE IN MILLIMETERS.
2. ALL WELDS MUST BE CONTINUOUS, SPOT WELDS ARE NOT PERMITTED

LEGEND

U.N.O. _____ UNLESS NOTED OTHERWISE
T.O.S. _____ TOP OF STEEL
T.O.P. _____ TOP OF PLATE
T.B.D. _____ TO BE DEFINED
T.B.C. _____ TO BE COMFIRMED

_____ CORRUGATED PLATE 3 mm THK


_____ THERMAL INSULATION

_____ EQUIPMENT INSIDE MODULE

HOLDS

REFERENCE


DOCUMENT TITLE	DOCUMENT NUMBER
AC UPS fitted with UPS system E.R. – Supply Specification	123A90-DDL-AR-SP-10021
AC UPS fitted with UPS system E.R. – Material Requisition	123A90-DDL-AR-SP-10026
AC UPS with UPS system E.R. – Doors Map and Schedule	123A90-DDL-AR-DL-10023
AC UPS with UPS system E.R. – Flooring and Lining Layout	123A90-DDL-AR-DL-10024
AC UPS fitted with UPS system E.R. Fire rated requirement layout (plan, section, typical detail)	123A90-DDL-AR-DL-10025
El. Equipment Layout – AC UPS fitted with UPS system E.R.	123A90-DDL-EL-DL-20106
B-300 General Arrangement Drawings (by Vendor)	1724000049-AR-DA-00016
B-300 Detail Drawings (by Vendor)	1724000049-AR-DD-00020
B-300 Structural Calculation (by Vendor)	1724000049-ST-CA-00008
B-300 Foundation Dwg (by Vendor)	1724000049-ST-DD-00012
Lifting Drawings (by Vendor)	1724000049-AR-DD-00062

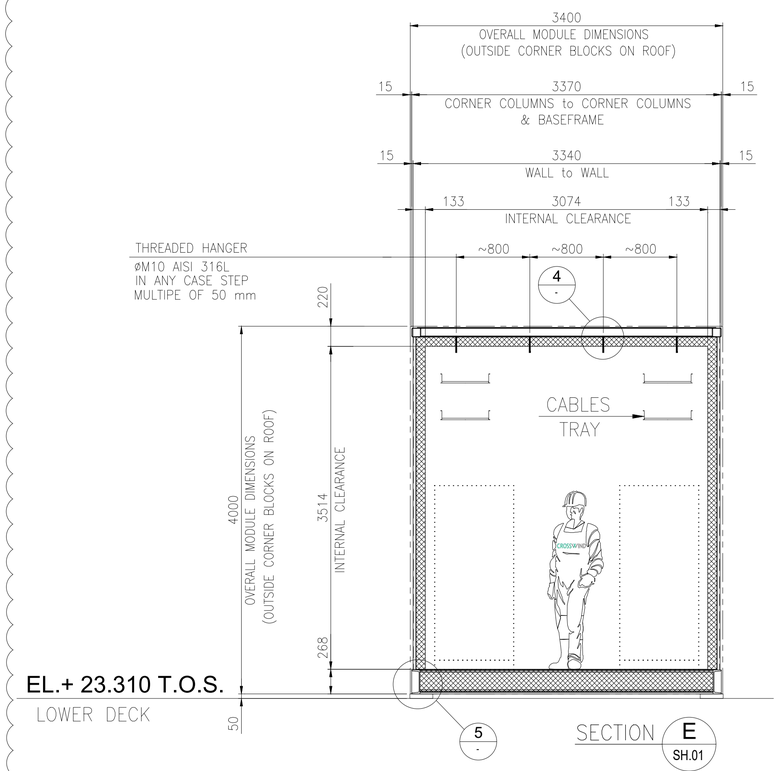


SECTION E SH.01

FOR PLAN SEE DWG N. 123A90-DDL-AR-DL-10022 Sh. 01


FOR HVAC SYSTEM, LIGHTING SYSTEM, EARTH SYSTEM, MCT's WALL PENETRATIONS REF. TO DOC. N.1724000049-AR-DD-00020 (by VENDOR)

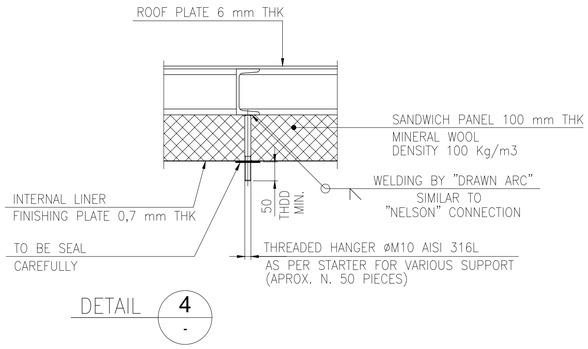

DETAIL 4

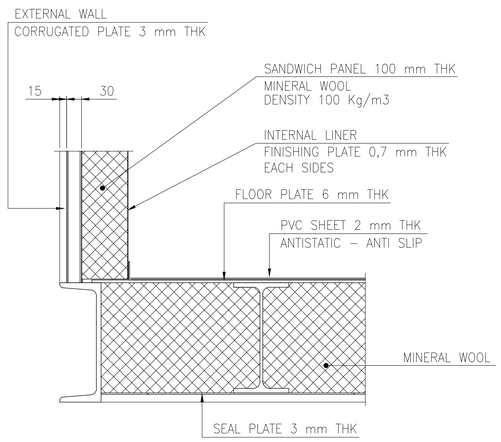


DETAIL 5

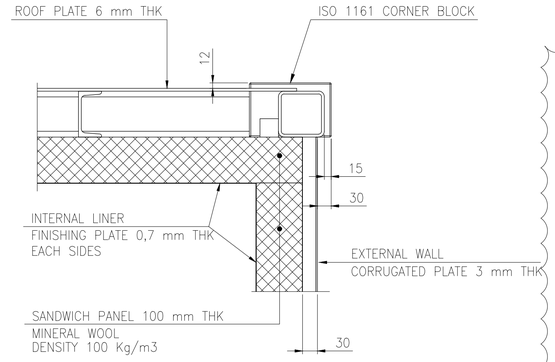

DETAIL 6

KEY PLAN

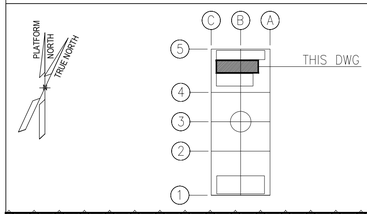

STILOG

REV.	DATE	DRN	CHKD	APPD	DESCRIPTION
01	29/02/24	R. BO	M. GA	D. LO	ACCEPTED FOR CONSTRUCTION (AFC)
00	30/10/23	R. BO	M. GA	D. LO	ISSUE FOR REVIEW (IFR)

CROSSWIND

ROSETTI MARINO

TITLE : BASE LOAD POWER HUB (BLPH)
AC UPS fitted with UPS system Equipment Room B-300 – ARCHITECTURAL GENERAL LAYOUT – PLAN, WIEW, SECT. & TYP. DET.

CONTRACT NO./TITLE CW-I-WP4-2023-05/HOLLANDSE KUST NOORD WIND PARK			SCALE 1:33
DRAWN R. BOSSI	CHECKED M. GATTI	APPROVED D. LO STERZO	DATE 29/02/24
A1	DRAWING NO. 123A90-DDL-AR-DL-10022	SHEET 003	REV. 01

File Name : 123A90-DDL-AR-DL-10022 Rev.01