

DRAWING NO. 123A90-DDL-PP-DA-70049

REV. 01

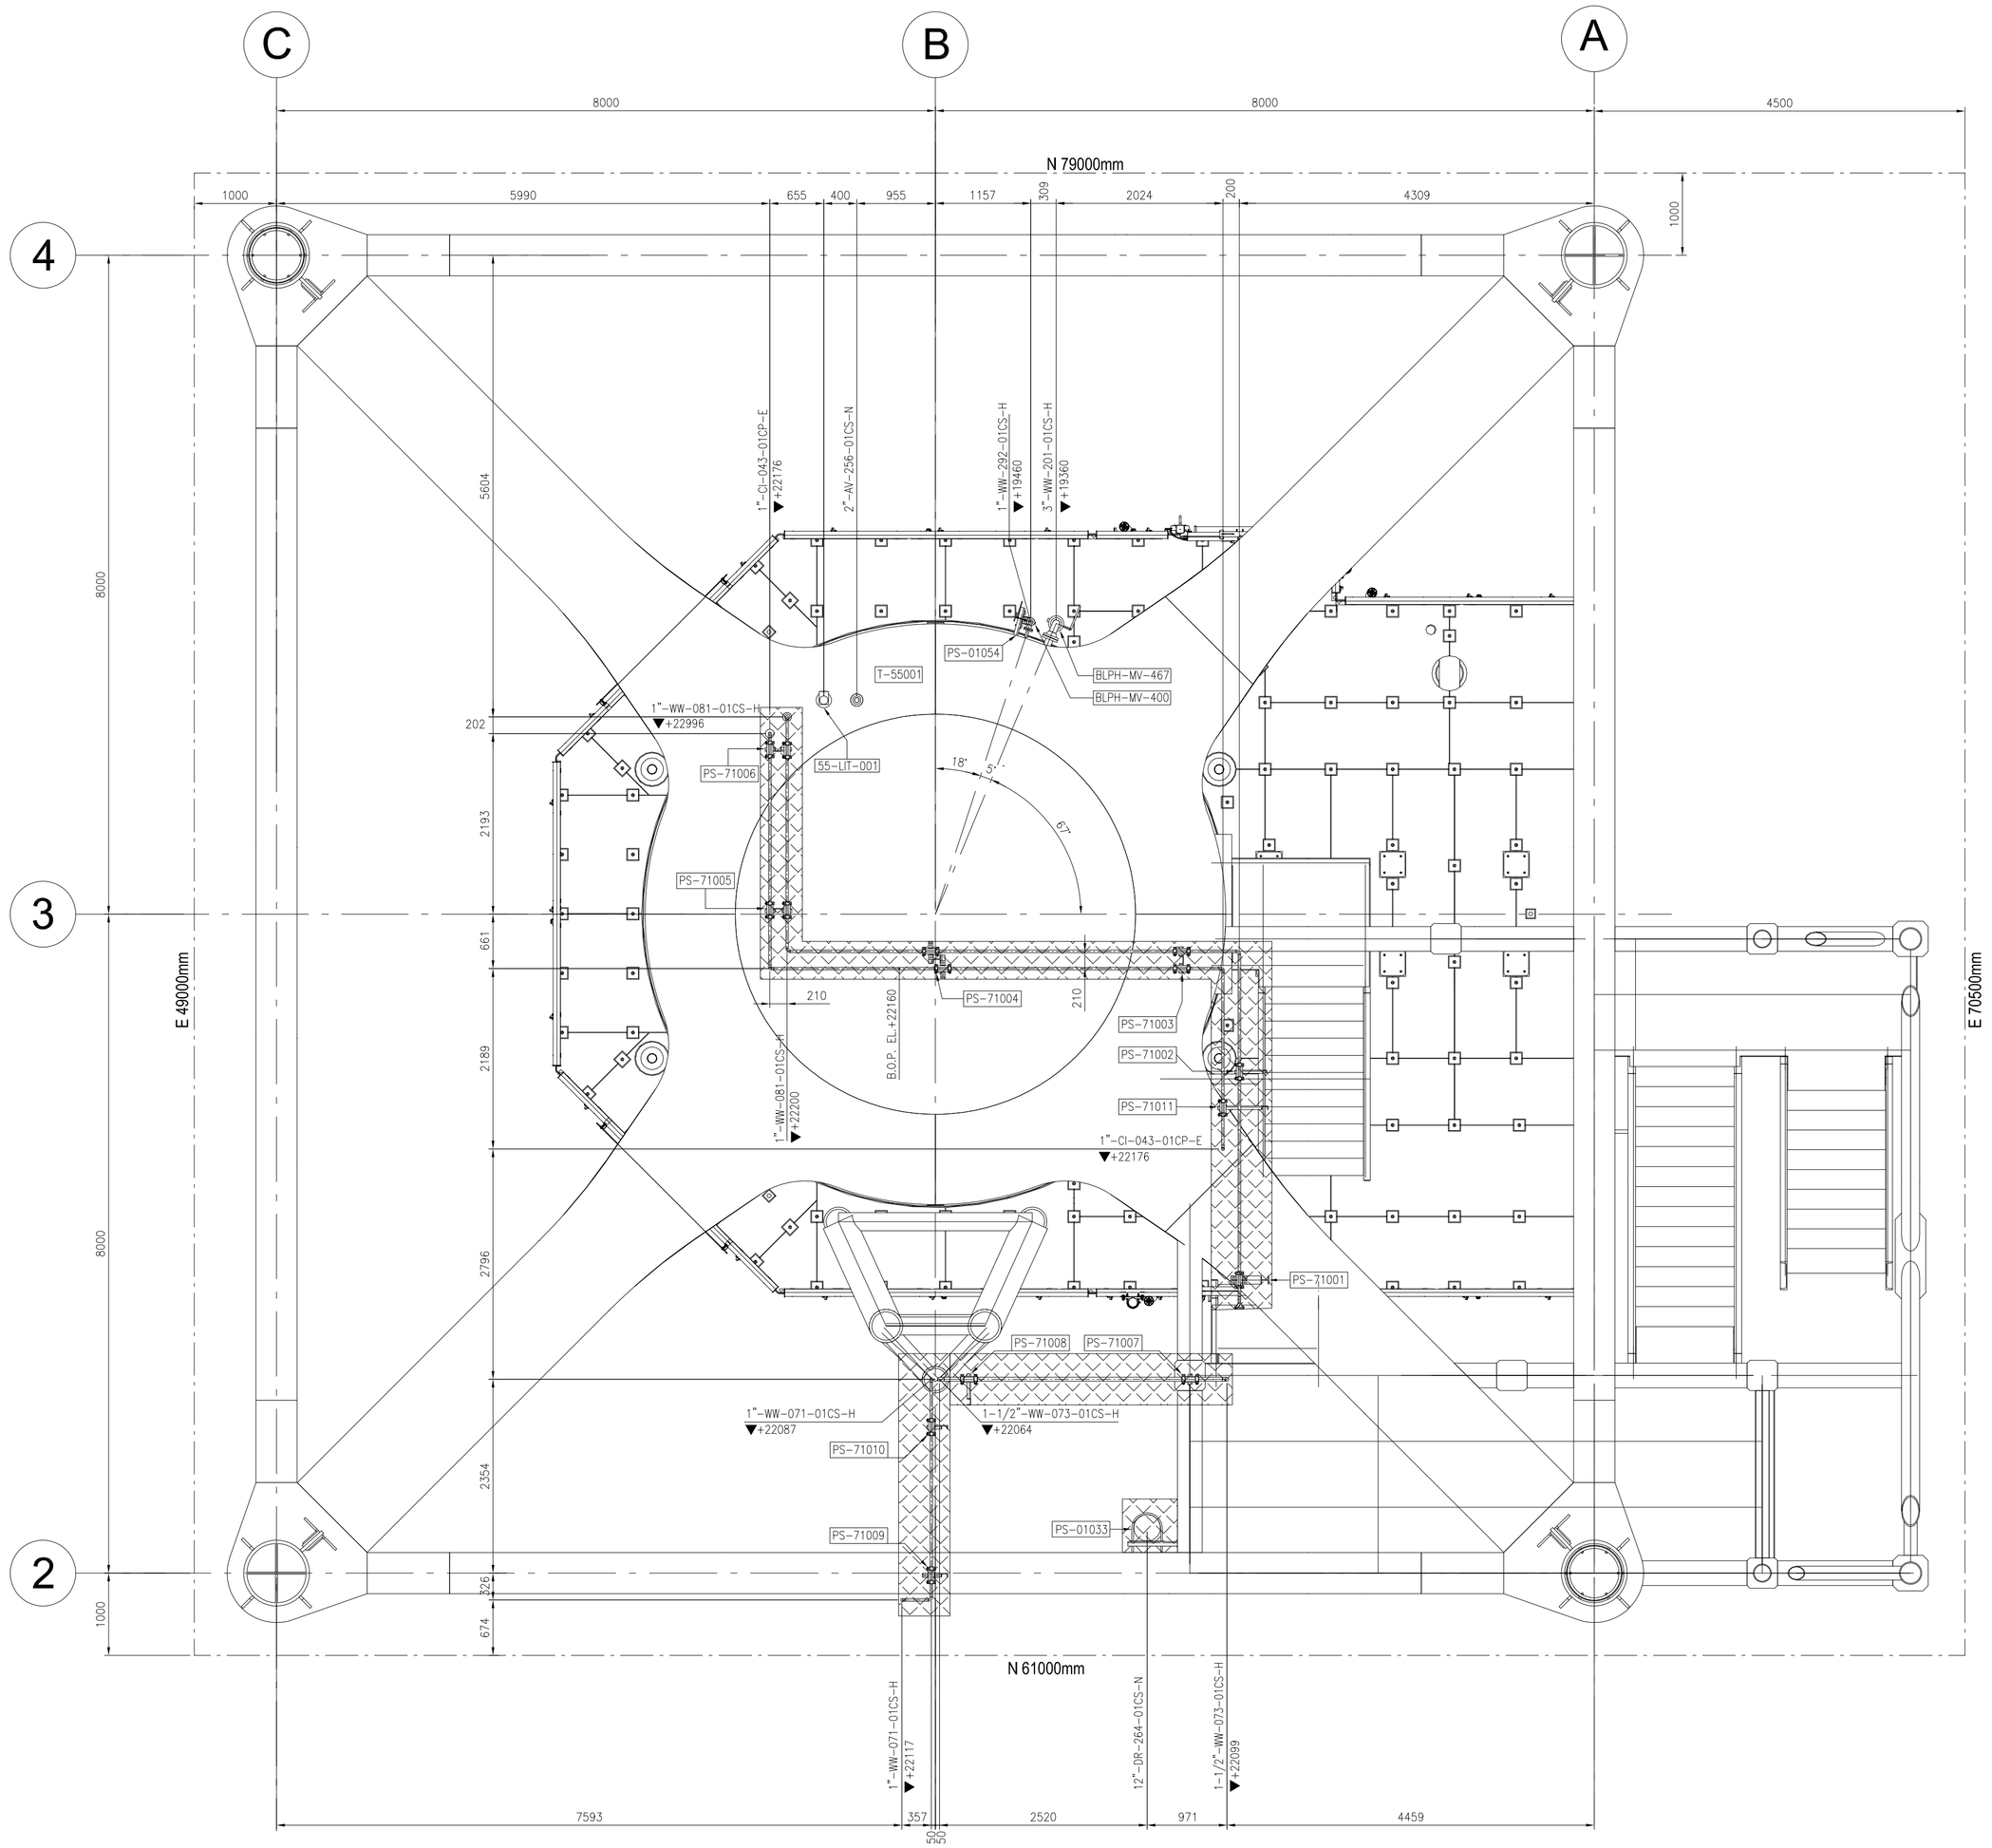

PLAN AT EL.+16500 TO EL.+22310

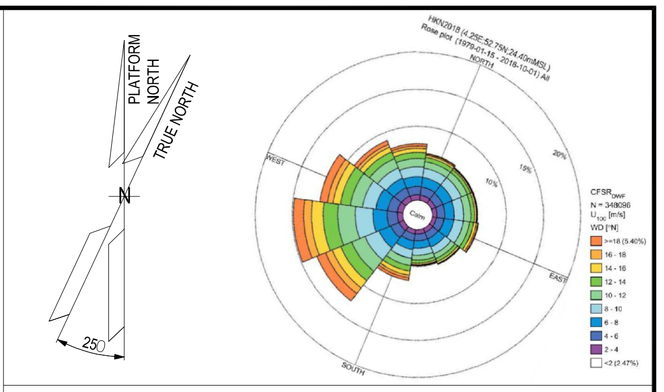

NOTES

1. ALL DIMENSIONS AND ELEVATIONS ARE IN mm UNLESS OTHERWISE NOTED.

LEGEND


- GENERAL ELEVATION–PIPE BOTTOM–VALVE CENTER LINE
- ELEVATION TO PIPE CENTERLINE
- ELEVATION TO BOTTOM FACE OF FLANGE
- ELEVATION TO TOP FACE OF FLANGE
- B.O.P. EL. — BOTTOM OF PIPE
- F.O.F. EL. — FACE OF FLANGE
- BLPH–MV–400 — TAG VALVE
- PS–71001 — TAG SUPPORT
- DENOTES PLATED DECK
- DENOTES OPEN GRATING
- HOOK–UP / DECK

HOLDS

REFERENCE DOCUMENTS

123A90-DDL-PP-DS-70070	PLOT PLAN - LOWER & UPPER DECK
123A90-DDL-PP-DS-70071	PLOT PLAN - BELOW LOWER DECK
123A90-DDL-PP-DS-70072	PLOT PLAN - ELEVATION LOOKING NORTH & EAST
123A90-DDL-PP-DL-70050-SH1	PIPING GA ABOVE LOWER DECK (EL.+22310 TO EL.+28170)
123A90-DDL-PP-DL-70050-SH2	PIPING GA ABOVE LOWER DECK (EL.+22310 TO EL.+28170)
123A90-DDL-PP-DL-71000	ISOMETRICS DRAWING AND LIST
123A90-DDL-PP-DL-72000	PIPING SUPPORT BOOK

KEY PLAN

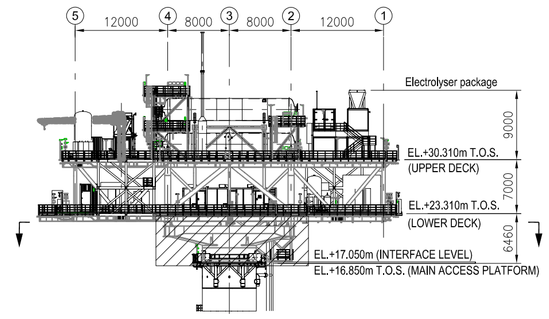

REV.	DATE	DRN	CHKD	APPD	DESCRIPTION
01	07/11/24	MMA	CBO	DLO	ACCEPTED FOR CONSTRUCTION (AFC)
00	17/10/24	MMA	CBO	DLO	ISSUE FOR REVIEW (IFR)

CROSSWIND

ROSETTI MARINO

TITLE :

BASE LOAD POWER HUB (BLPH)
PIPING GENERAL ARRANGEMENT
BELOW LOWER DECK (EL.+16500 TO EL.+22310)

CONTRACT NO./TITLE CW-I-WP4-2023-05/HOLLANDSE KUST NOORD WIND PARK			SCALE 1:50
DRAWN M. MAGNI	CHECKED C. BORTOLIN	APPROVED D. LO STERZO	DATE 07/11/24

A1	DRAWING NO. 123A90–DDL–PP–DA–70049	SHEET 001	REV. 01

File Name : 123A90-DDL-PP-DA-70049 Rev.01