


DRAWING NO. 123A90-DDL-PP-DA-70053 REV. 01

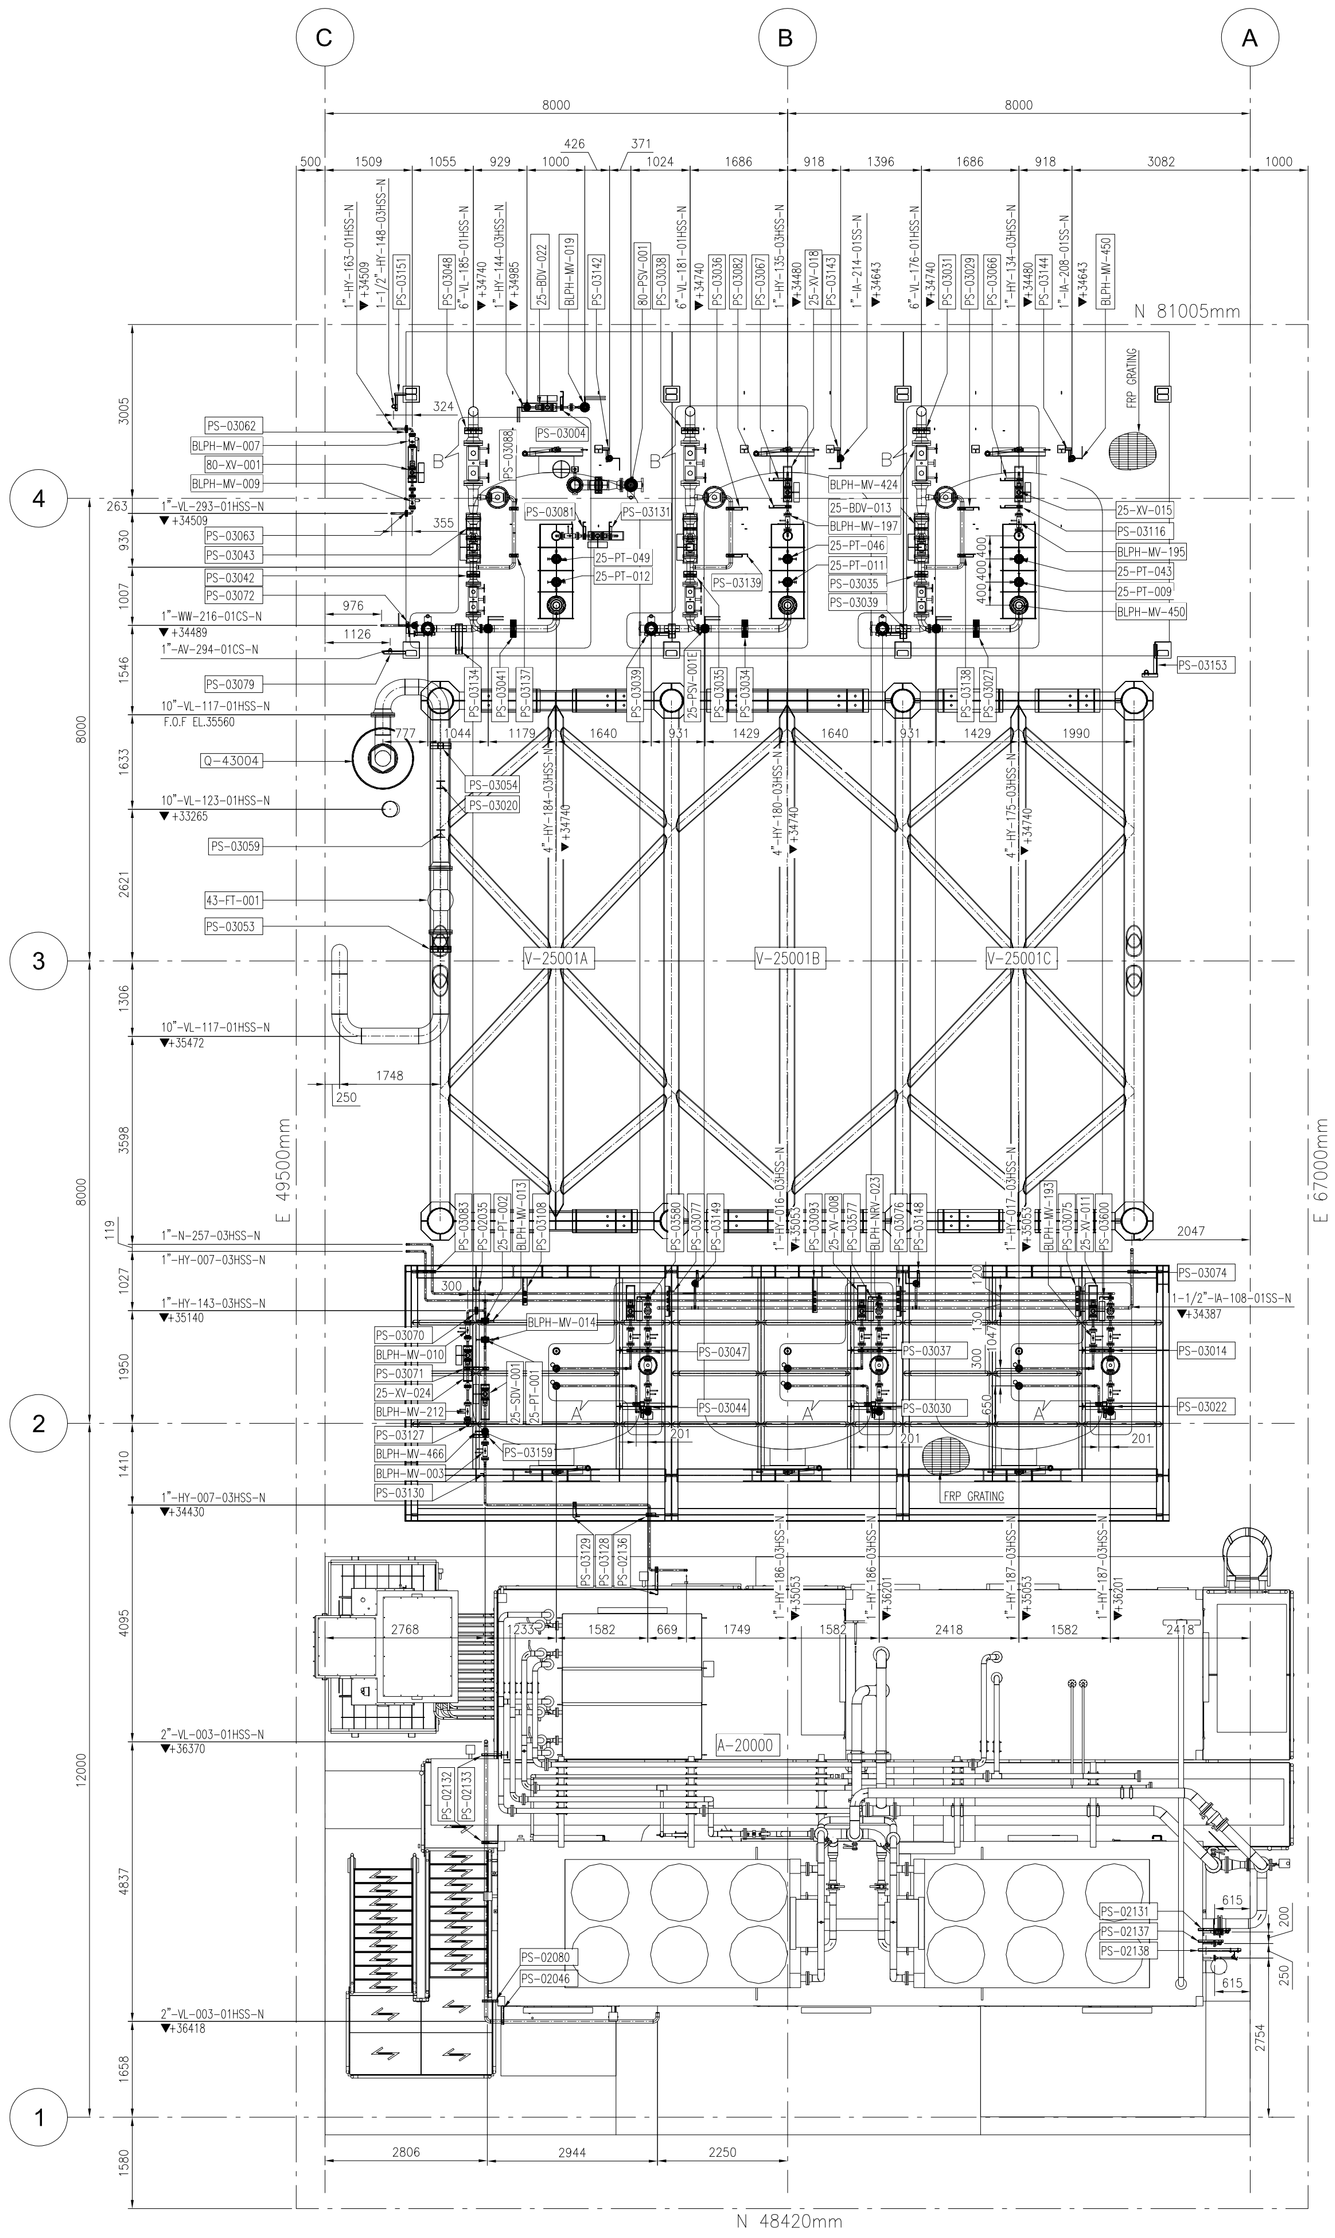


PLAN AT EL.+33990 TO EL.+37500

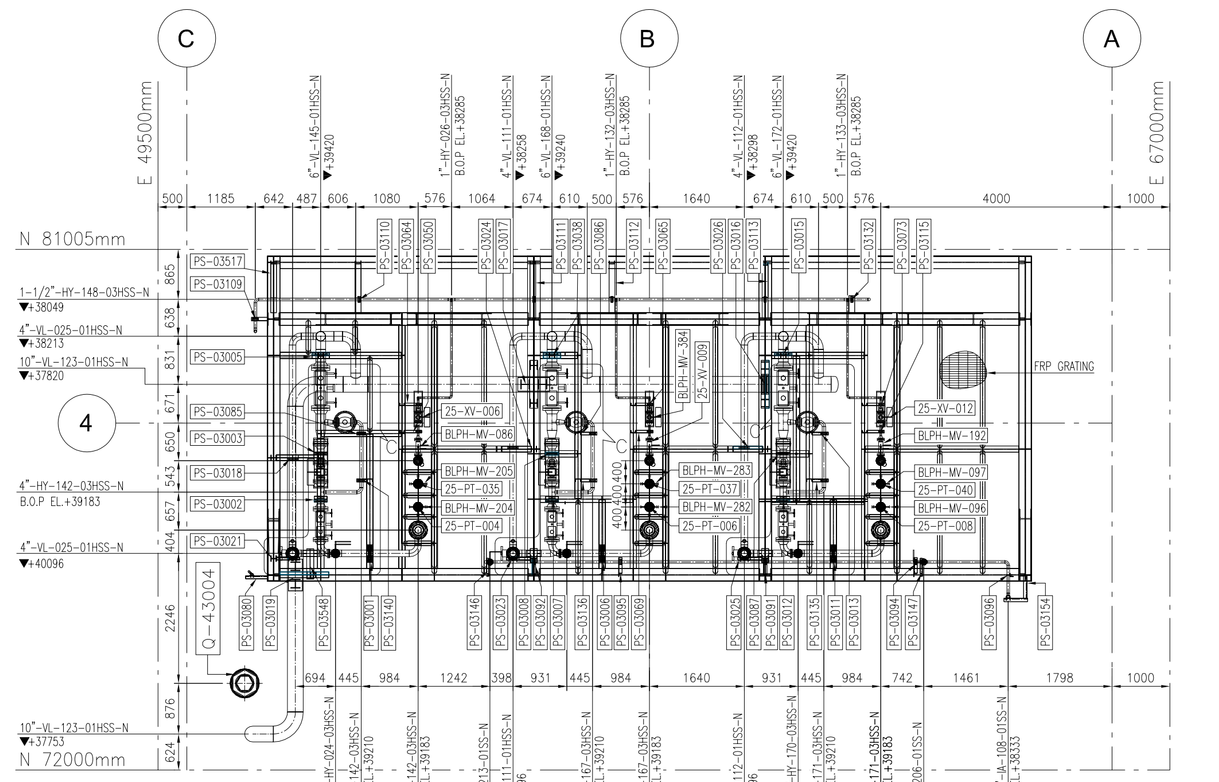


PLAN AT EL.+37500 TO EL.+46900

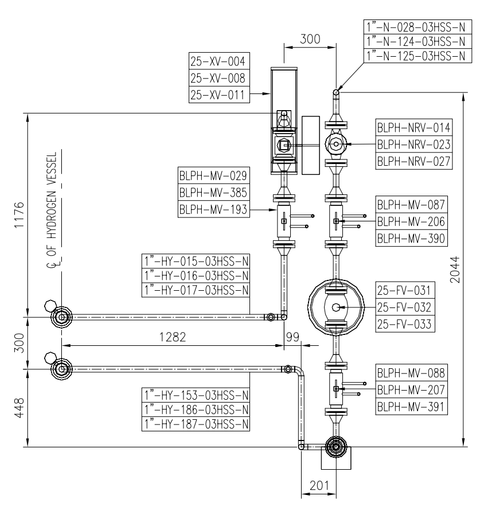


DETAIL-A

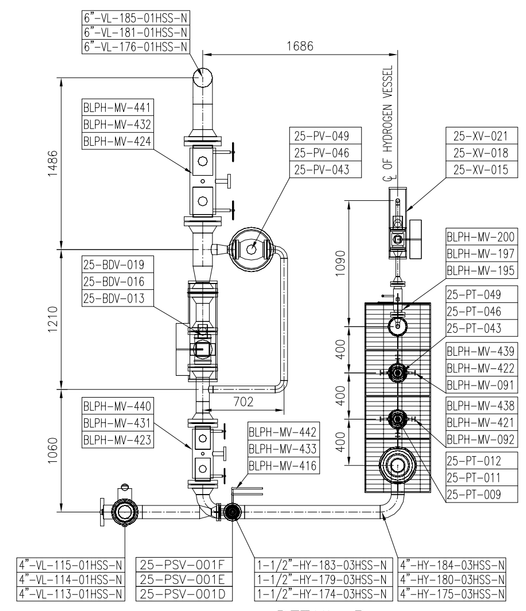

DETAIL-B

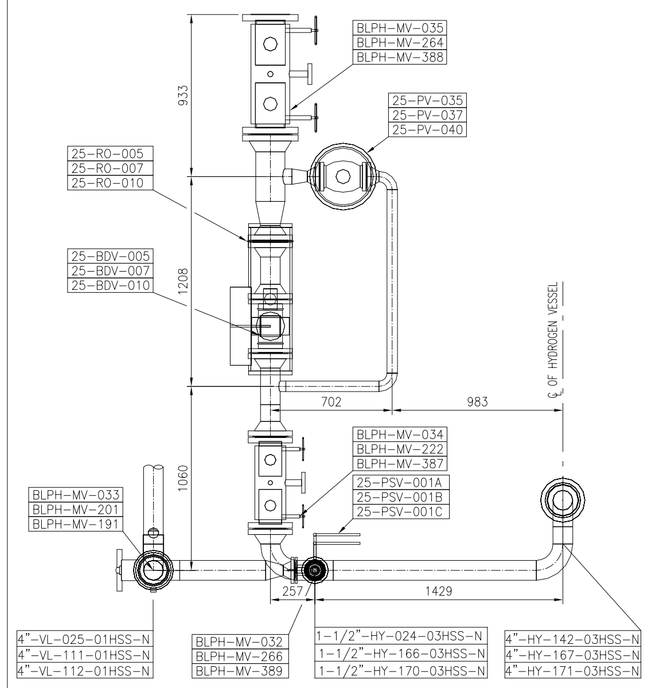

DETAIL-C

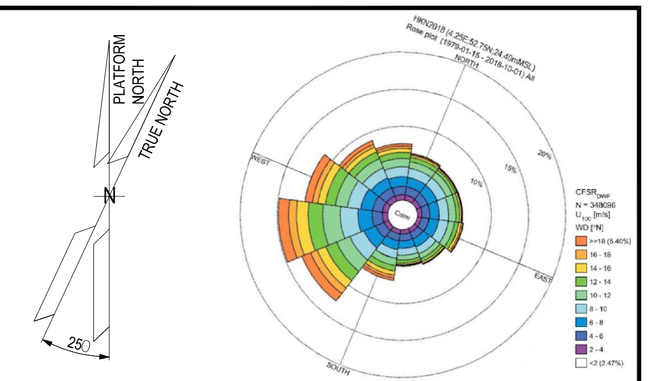

NOTES

1. ALL DIMENSIONS AND ELEVATIONS ARE IN mm UNLESS OTHERWISE NOTED.

LEGEND


- GENERAL ELEVATION-PIPE BOTTOM-VALVE CENTER LINE
- ELEVATION TO PIPE CENTERLINE
- ELEVATION TO BOTTOM FACE OF FLANGE
- ELEVATION TO TOP FACE OF FLANGE
- B.O.P. EL. — BOTTOM OF PIPE
- F.O.F. EL. — FACE OF FLANGE
- BLPH-MV-400 — TAG VALVE
- PS-71001 — TAG SUPPORT
- DENOTES PLATED DECK
- DENOTES OPEN GRATING
- HOOK-UP / DECK

HOLDS

REFERENCE DOCUMENTS

123A90-DDL-PP-DS-70070	PLOT PLAN - LOWER & UPPER DECK
123A90-DDL-PP-DS-70071	PLOT PLAN - BELOW LOWER DECK
123A90-DDL-PP-DS-70072	PLOT PLAN - ELEVATION LOOKING NORTH & EAST
123A90-DDL-PP-DL-70052	PIPING GA - ABOVE UPPER DECK (EL.+30310 TO EL.+33990)
123A90-DDL-PP-DL-71000	ISOMETRICS DRAWING AND LIST
123A90-DDL-PP-DL-72000	PIPING SUPPORT BOOK

KEY PLAN

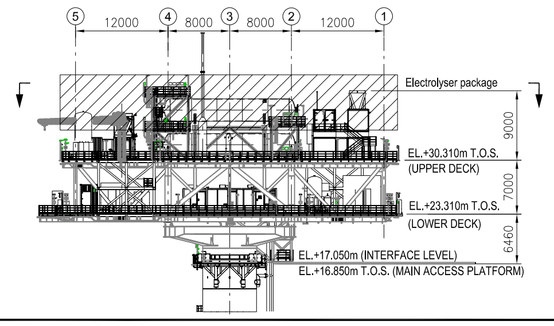

REV.	DATE	DRN	CHKD	APPD	DESCRIPTION
01	07/11/24	MMA	CBO	DLO	ACCEPTED FOR CONSTRUCTION (AFC)
00	17/10/24	MMA	CBO	DLO	ISSUE FOR REVIEW (IFR)

CROSSWIND

ROSETTI MARINO

TITLE :

BASE LOAD POWER HUB (BLPH)
PIPING GENERAL ARRANGEMENT
ABOVE UPPER DECK (EL.+33990 TO EL.+46900)

CONTRACT NO./TITLE CW-I-WP4-2023-05/HOLLANDSE KUST NOORD WIND PARK			SCALE 1:75
DRAWN M. MAGNI	CHECKED C. BORTOLIN	APPROVED D. LO STERZO	DATE 07/11/24
A1	DRAWING NO. 123A90-DDL-PP-DA-70053	SHEET 001	REV. 01

File Name : 123A90-DDL-PP-DA-70053 Rev.01