


DRAWING NO. 123A90-DDL-PP-DD-70055 REV. 01

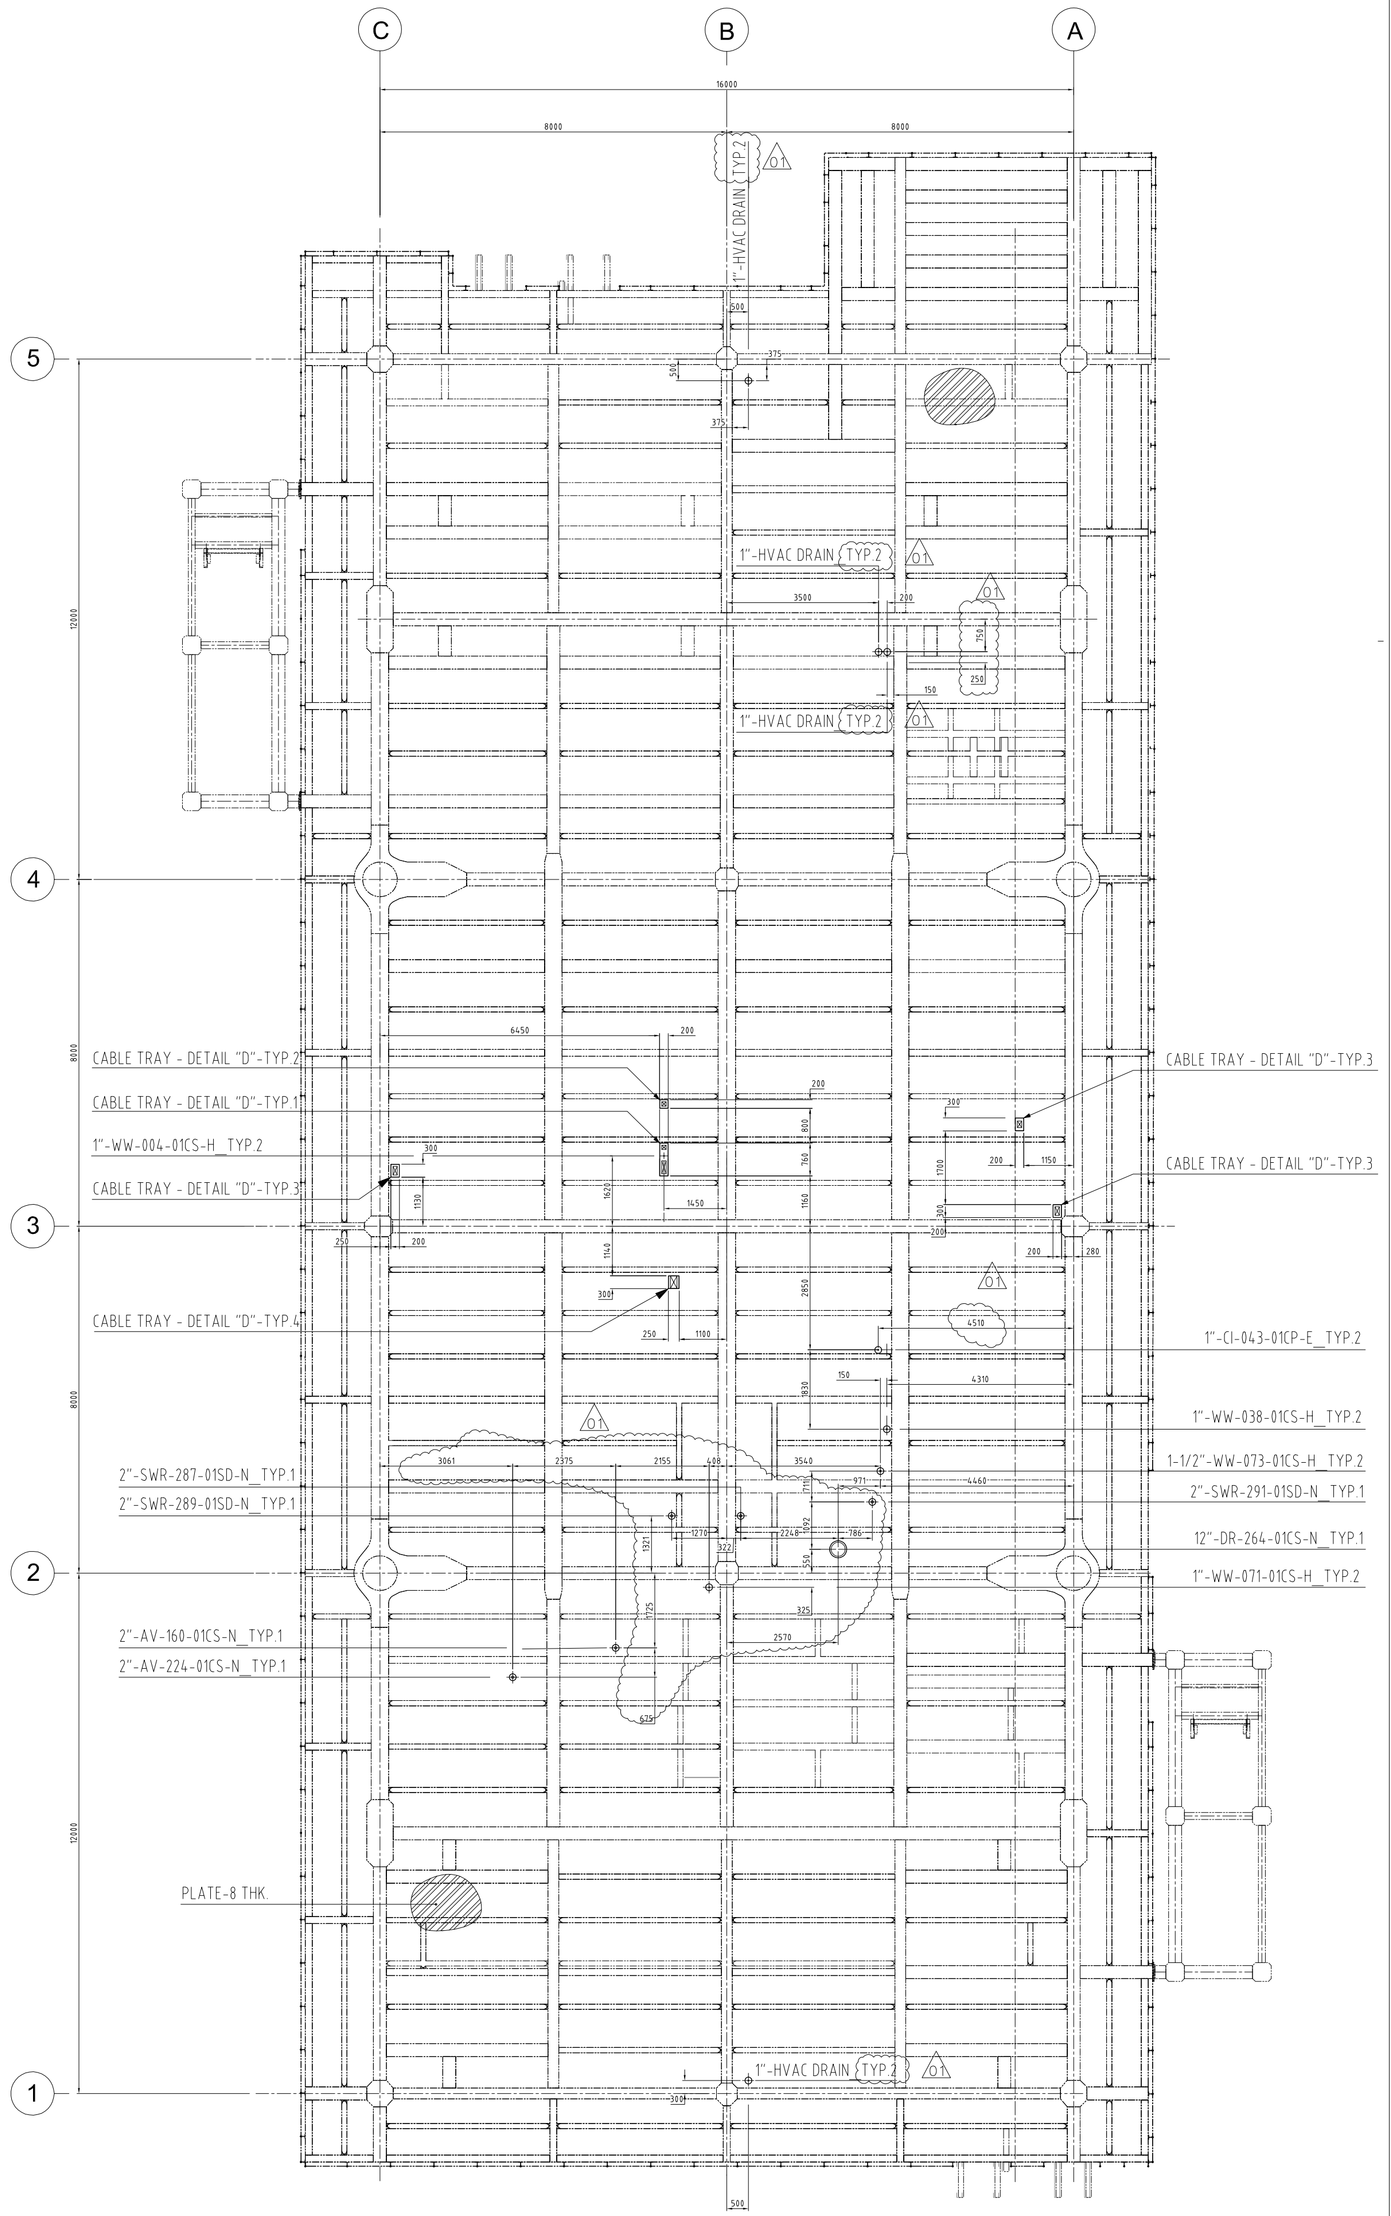

LOWER DECK
PLAN @ EL.+23.310m (TOP OF STEEL)

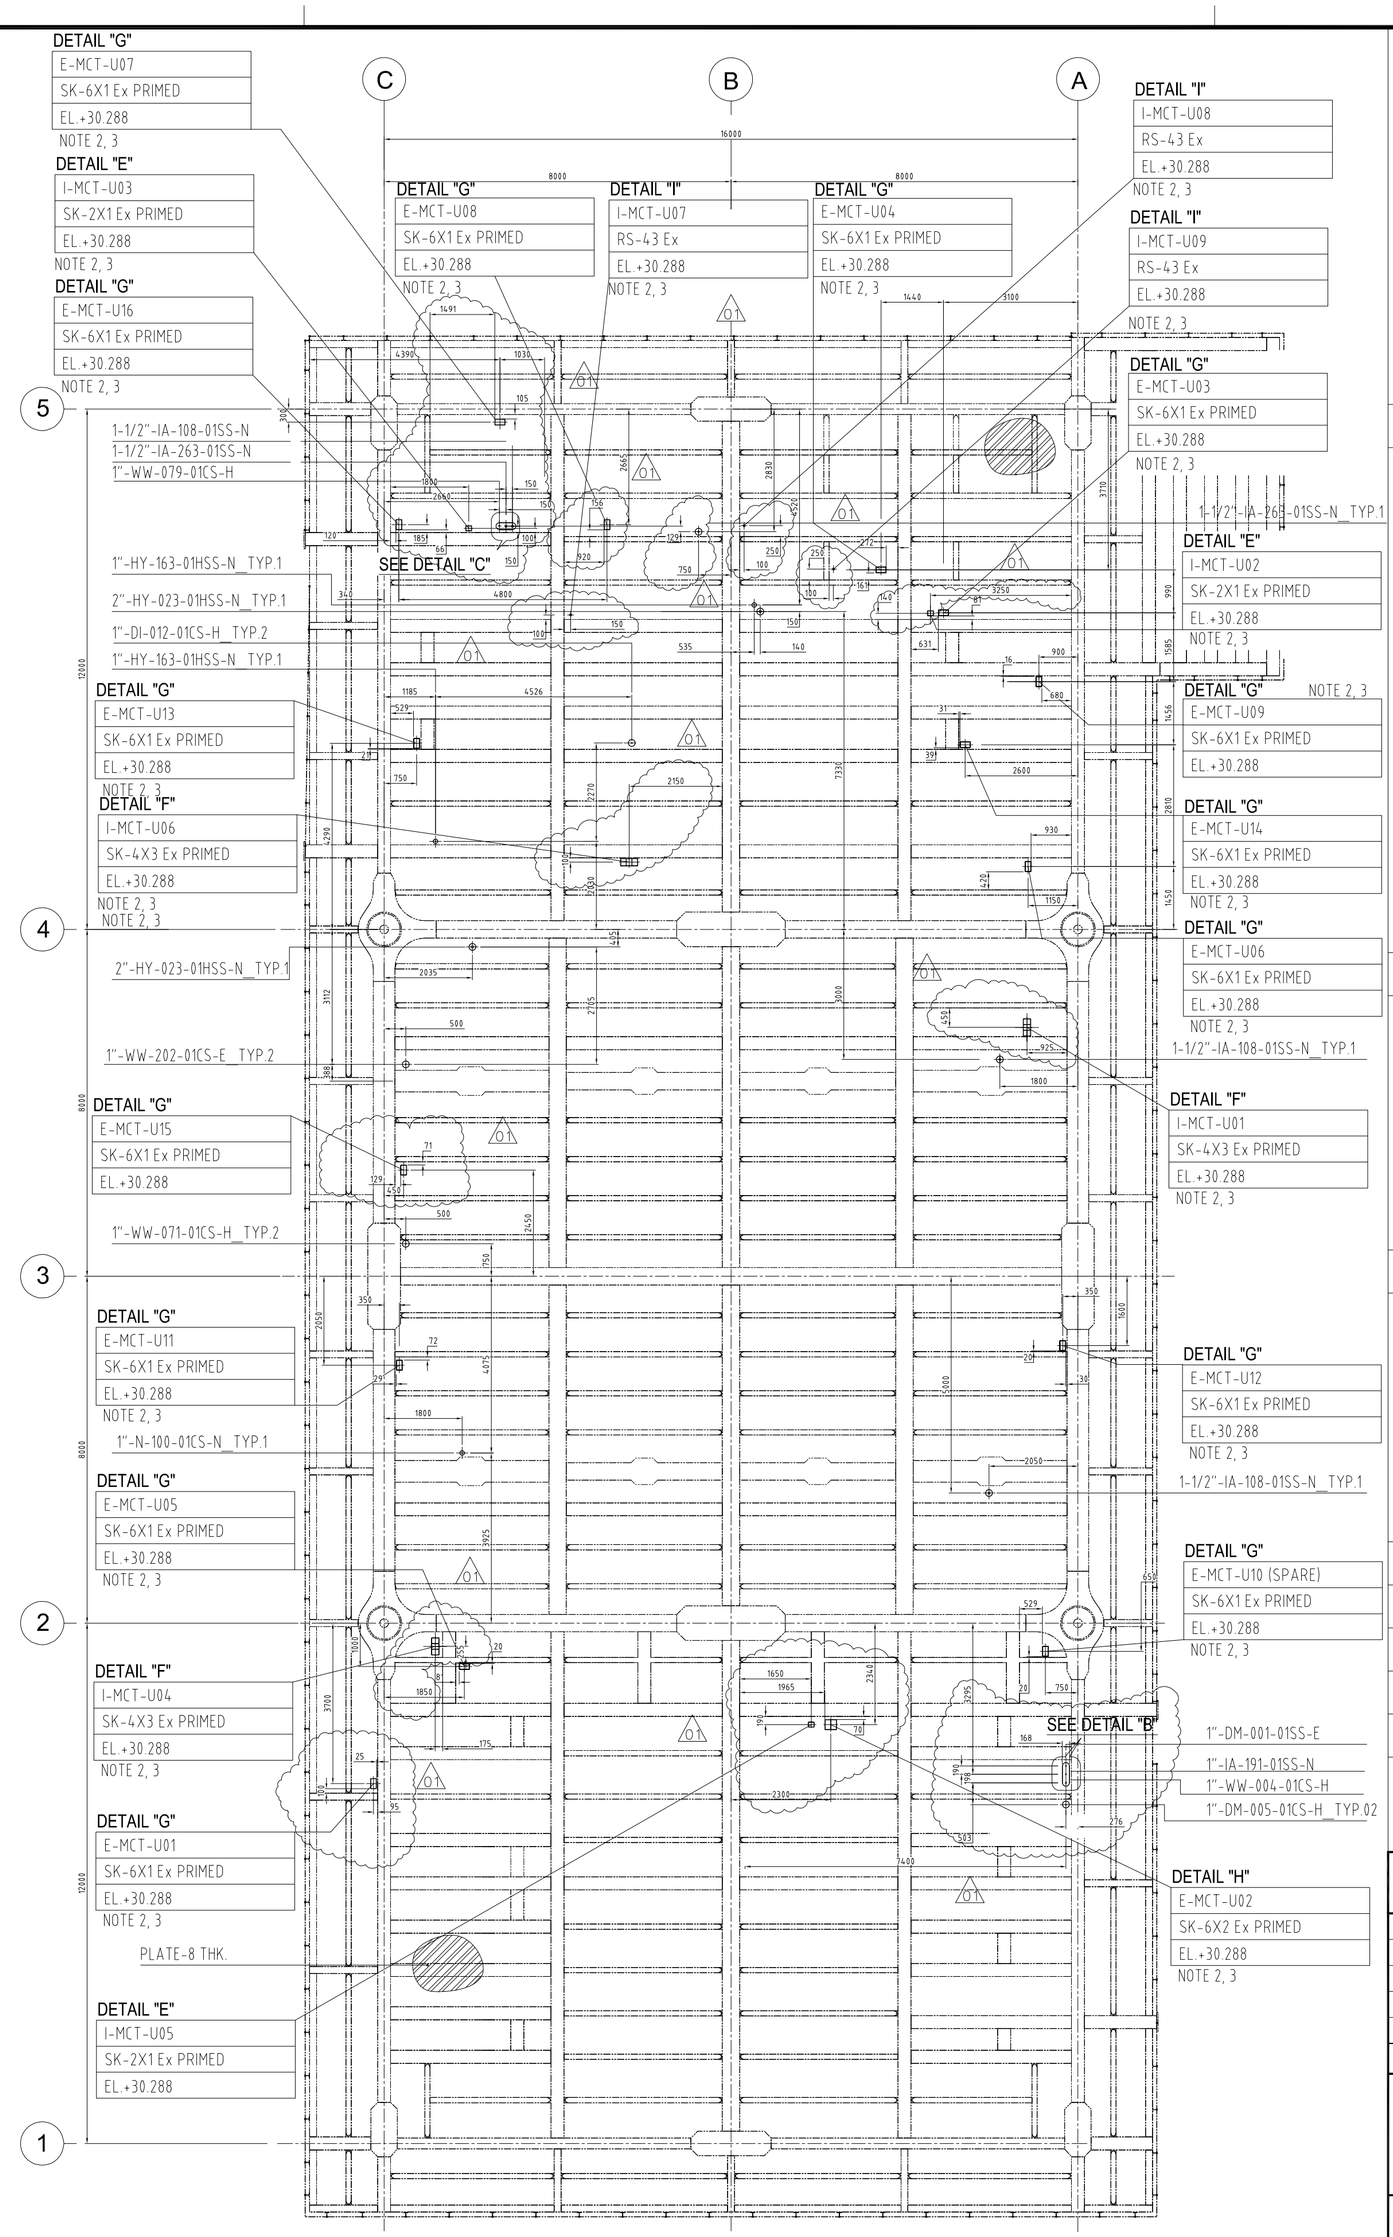

UPPER DECK
PLAN @ EL.+30.310m (TOP OF STEEL)

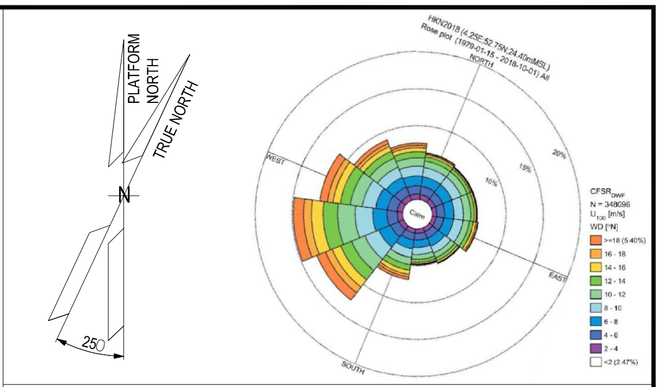

NOTES

1. ALL DIMENSIONS AND ELEVATIONS ARE IN MILLIMETERS.
2. DIMENSIONS SHOWN REFER TO THE MAXIMUM DIMENSIONS OF THE MCT FRAME AND NOT TO THE ACTUAL. CUT-OUT THAT SHOULD BE INCREASED by 1,5 mm. Max. ON EACH SIDE.
3. ALL MTC's SHALL BE INSTALLED ACCORDING TO ROXTEC (VENDOR) PROCEDURE
4. ALL PIPE PENETRATION SHALL BE SEALED WITH APPROPRIATE MATERIAL

LEGEND

LEGEND:

FLAT PLATE - 8 THK

HOLDS

REFERENCE DOCUMENTS

123A90-DDL-PP-DD-70056	PIPING FLOOR PENETRATION EL. +31.410m TO EL.+36.210m - Typical & detail
123A90-DDL-PP-DD-70057	PIPING FLOOR PENETRATION TRANSITION PIECE VIEW EL. +17180mm to +23340mm

REV.	DATE	DRN	CHKD	APPD	DESCRIPTION
01	02/07/24	MMA	CBO	DLO	ACCEPTED FOR CONSTRUCTION (AFC)
00	06/05/24	MMA	CBO	DLO	ISSUE FOR REVIEW (IFR)

CROSSWIND

ROSETTI MARINO

TITLE :
BASE LOAD POWER HUB (BLPH)
PIPING FLOOR PENETRATION LOWER & UPPER DECK
EL.+23.310m & EL.+30.310m

CONTRACT NO./TITLE	CW-I-WP4-2023-05/HOLLANDSE KUST NOORD WIND PARK		SCALE 1:100
DRAWN M. MAGNI	CHECKED C. BORTOLIN	APPROVED D. LO STERZO	DATE 02/07/2024
A1	DRAWING NO. 123A90-DDL-PP-DD-70055		SHEET 001 / REV. 01

File Name 123A90-DDL-PP-DD-70055_01