

DRAWING NO. 123A90-DDL-EL-DL-20116

REV. 02

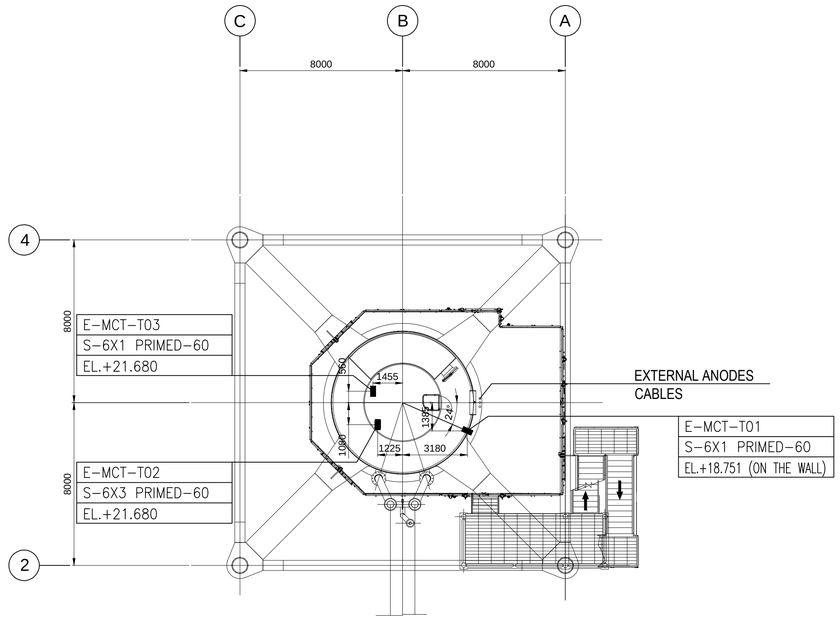

PLAN ON TRANSITION PIECE
EL+21.710 T.O.S.

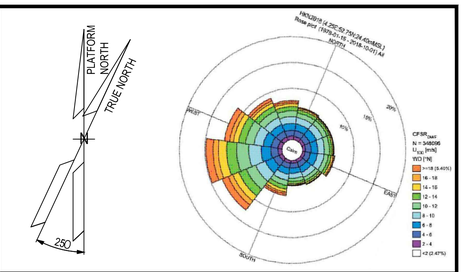

NOTES

GENERAL NOTES:


1. ALL DIMENSIONS IN mm U.N.O
2. ALL ELEVATIONS IN METERS.
3. ALL ELEVATIONS RELATE TO LOWEST ASTRONOMICAL TIDE (LAT) = 0.000.

NOTES:

1. THIS DOCUMENT IS VALID FOR TAGGING, SIZE AND LOCATION OF THE MCT.

LEGEND

LEGEND MCT FRAME

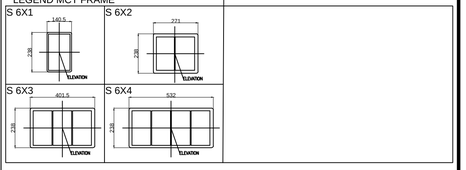


MULTI CABLE TRANSIT

PASSAGE

TAG	TAGGING
SIZE–MATERIAL–DEPTH	TYPICAL
EL.	ELEVATION

KEY PLAN

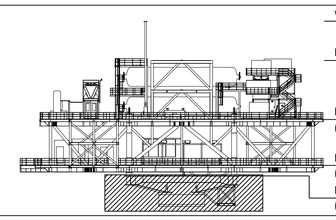

REFERENCE DOCUMENTS

123A90-DDL-PP-DL-70071	PLOT PLAN-BELOW LOWER DECK
123A90-DDL-EL-DL-20102	ELECTRICAL EQUIPMENT LAYOUT - STAIR TOWERS
123A90-DDL-EL-DD-20095	MCT COMPOSITION
123A90-DDL-EL-DL-20114	ELECTRICAL MCT LAYOUT-TOP DECK
123A90-DDL-EL-DL-20115	ELECTRICAL MCT LAYOUT-LOWER DECK

REV.	DATE	DRN	CHKD	APPD	DESCRIPTION
02	15/09/25	SPS	FMA/AMA	CGI	AS–BUILT (ASB)
01	31/07/24	SPS	FMA/AMA	FPA/DLO	ACCEPTED FOR CONSTRUCTION (AFC)
00	12/04/24	SPS	FMA/AMA	FPA/DLO	ISSUE FOR REVIEW (IFR)

CROSSWIND

ROSETTI MARINO

TITLE :
BASE LOAD POWER HUB (BLPH)
ELECTRICAL MCT LAYOUT
BELOW LOWER DECK

CONTRACT NO./TITLE CW-I-WP4-2023-05/HOLLANDSE KUST NOORD WIND PARK			SCALE 1:150
DRAWN SPS	CHECKED FMA/AMA	APPROVED CGI	DATE 15/09/25
A1	DRAWING NO. 123A90–DDL–EL–DL–20116		SHEET 001 / REV. 02

File Name : 123A90-DDL-EL-DL-20116