
DRAWING NO. 123A90-DDL-ST-DD-90091 REV. 02

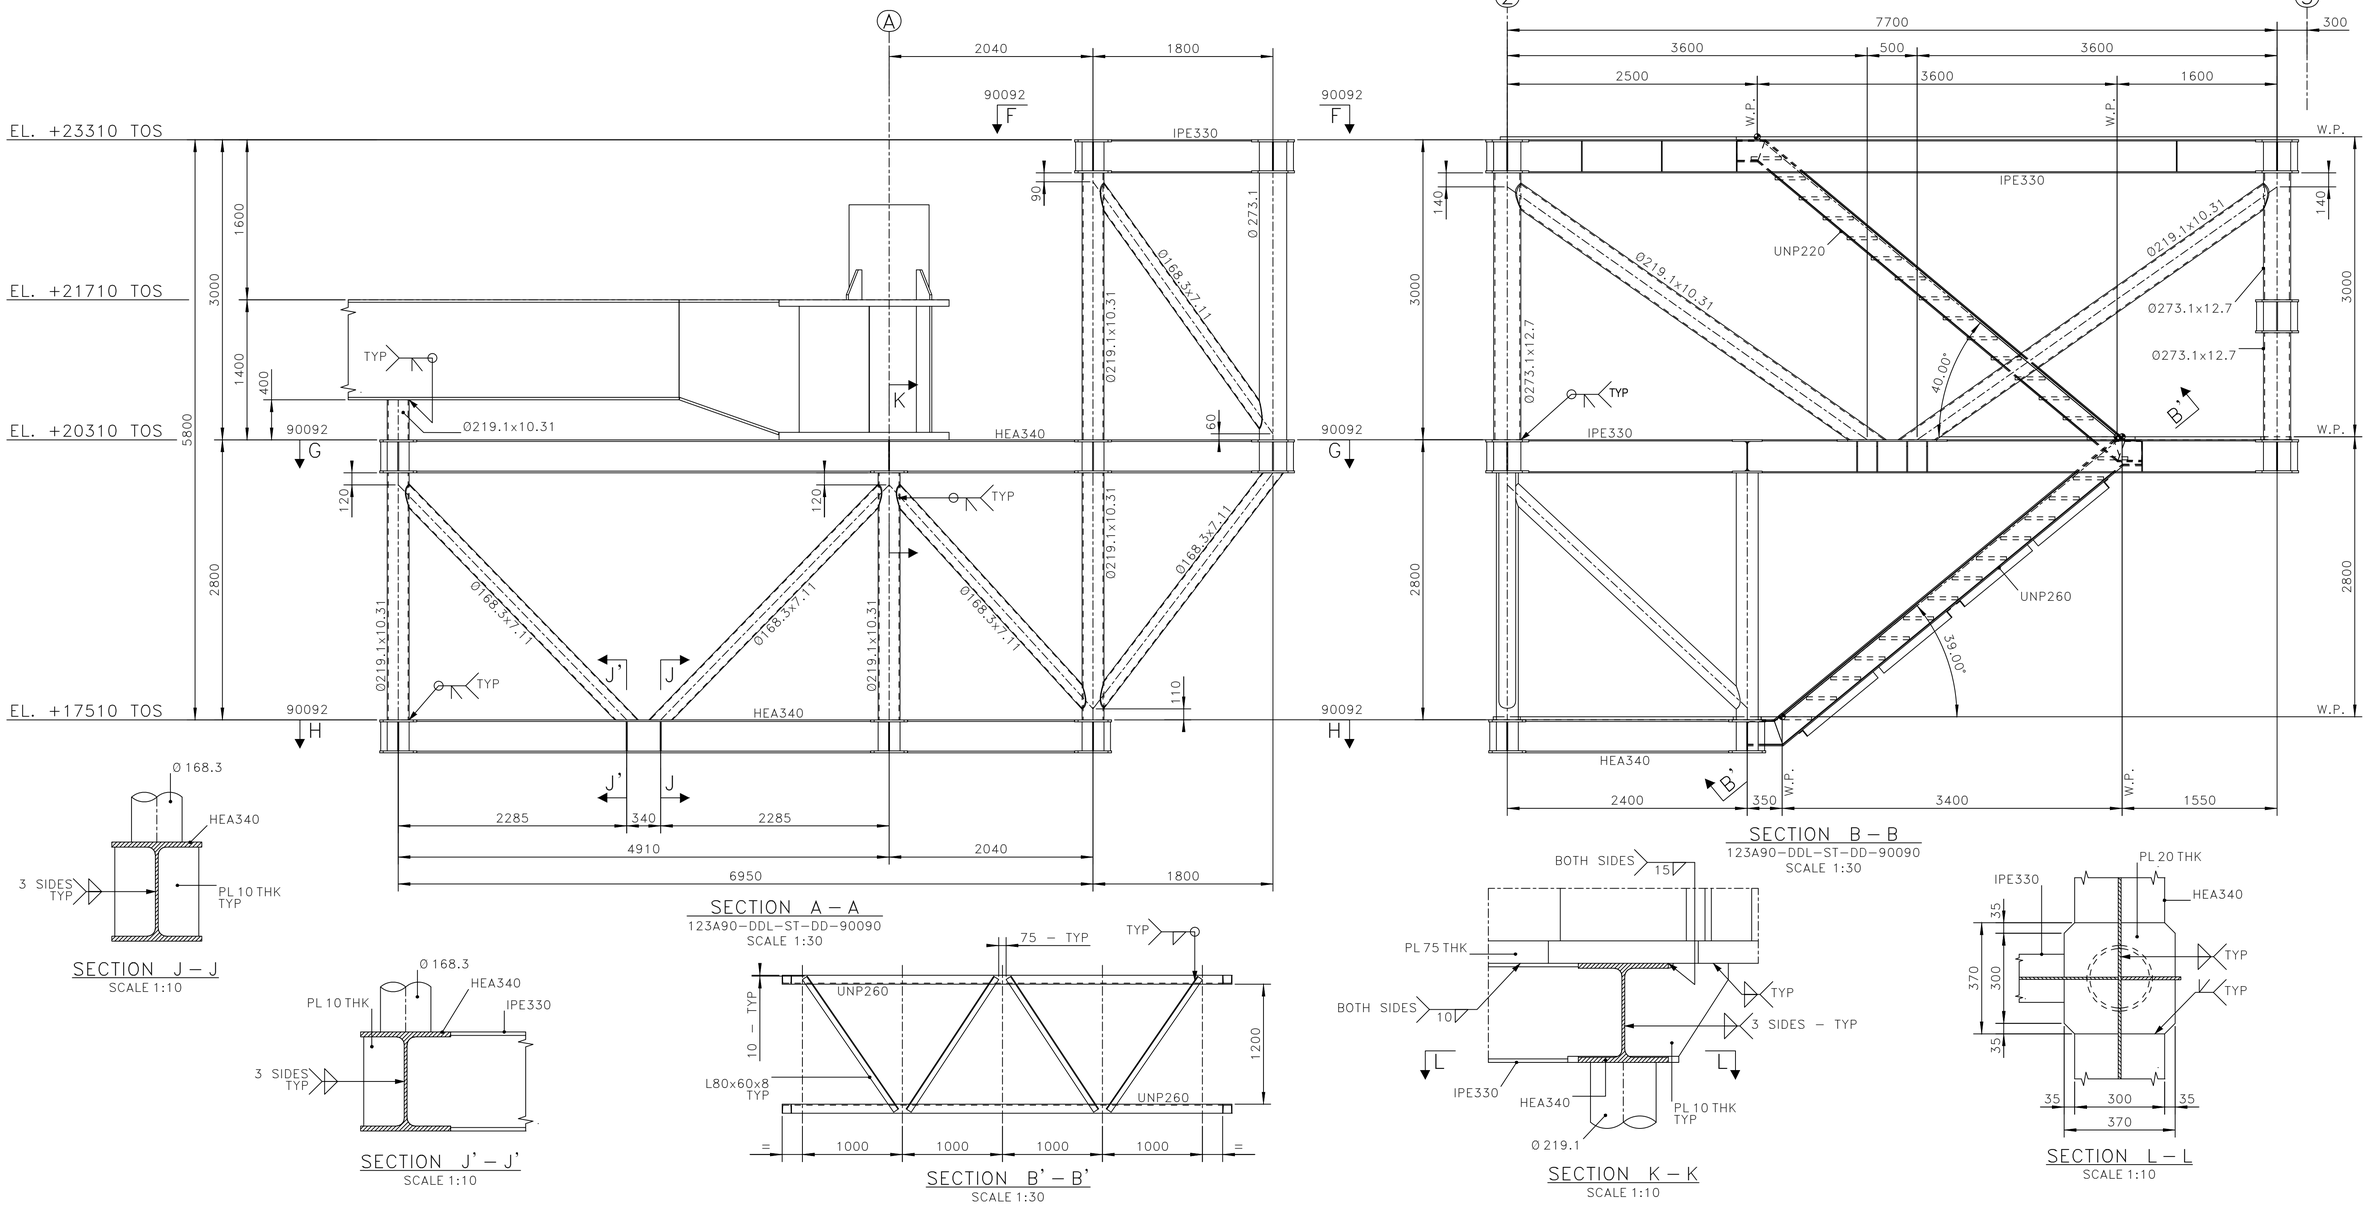

SECTION J – J
SCALE 1:10

SECTION A – A
123A90-DDL-ST-DD-90090
SCALE 1:30

SECTION B – B
123A90-DDL-ST-DD-90090
SCALE 1:30

SECTION J' – J'
SCALE 1:10

SECTION B' – B'
SCALE 1:30

SECTION K – K
SCALE 1:10

SECTION L – L
SCALE 1:10

NOTES

1 – ALL DIMENSIONS AND ELEVATIONS ARE IN MILLIMETERS U.N.O.
2 – ALL ELEVATIONS ARE REFERED TO C.D.
3 – ALL WELDS ARE FULL PENETRATION WELDS U.N.O.
4 – ALL FILLET WELDS SHALL BE CONTINUOUS AND THE LEG SIZE SHALL BE EQUAL 0.7 THE MINIMUM THICKNESS TO BE JOINTED U.N.O.
5 – ALL STIFFENER MATERIALS ARE DC4–III–355–0 U.N.O.

MATERIALS

ITEM IDENTIFICATION	MATERIAL DESIGNATION
Ø168.3x7.11	DC4–III–X52–0
Ø219.1x10.31	DC4–III–X52–0
Ø273.1x12.7	DC4–III–X52–0
L80x60x8	DC5–IV–275–10
UNP220	DC5–IV–275–10
UNP260	DC5–IV–275–10

HOLDS

REFERENCE DRAWINGS

DWG No.	DESCRIPTION
123A90–DDL–ST–DD–90025	DRAWING LIST
123A90–DDL–ST–DD–90026	GENERAL NOTES
123A90–DDL–ST–DD–90027	WELDING GENERAL NOTES
123A90–DDL–ST–DD–90029	TUBULAR JOINTS – STANDARD WELDING DETAILS
123A90–DDL–ST–DD–90035	STANDARD DRAWINGS – STAIRWAYS
123A90–DDL–ST–DD–90037	STANDARD DRAWINGS – HANDRAILS
123A90–DDL–ST–DD–90081	TP – PRIMARY STEEL – ELEVATION ROW –2–
123A90–DDL–ST–DD–90090	TP – WALKWAYS & STAIRS – ASSEMBLY
123A90–DDL–ST–DD–90092	TP – WALKWAYS & STAIRS – PLANS

TECON

REV.	DATE	DRN	CHKD	APPD	DESCRIPTION
02	22/09/25	SPS	AB	CGI	AS–BUILT (ASB)
01	04/04/24	SGR	AB	DLS	ACCEPTED FOR CONSTRUCTION (AFC)
00	10/01/24	SGR	AB	DLS	ISSUE FOR REVIEW (IFR)

CROSSWIND

ROSETTI MARINO

TITLE :
BASE LOAD POWER HUB (BLPH)
TP – WALKWAYS & STAIRS
ACCESS PLATFORM – SECTIONS – SHEET 1

CONTRACT NO./TITLE CW–I–WP4–2023–05/HOLLANDSE KUST NOORD WIND PARK | SCALE 1:30

DRAWN SPS | CHECKED A.BALZAROTTI | APPROVED CGI | DATE 22/09/25

A1 | DRAWING NO. 123A90–DDL–ST–DD–90091 | SHEET 001 | REV. 02

File Name : 123A90–DDL–ST–DD–90091_02.dwg