
STEP 1

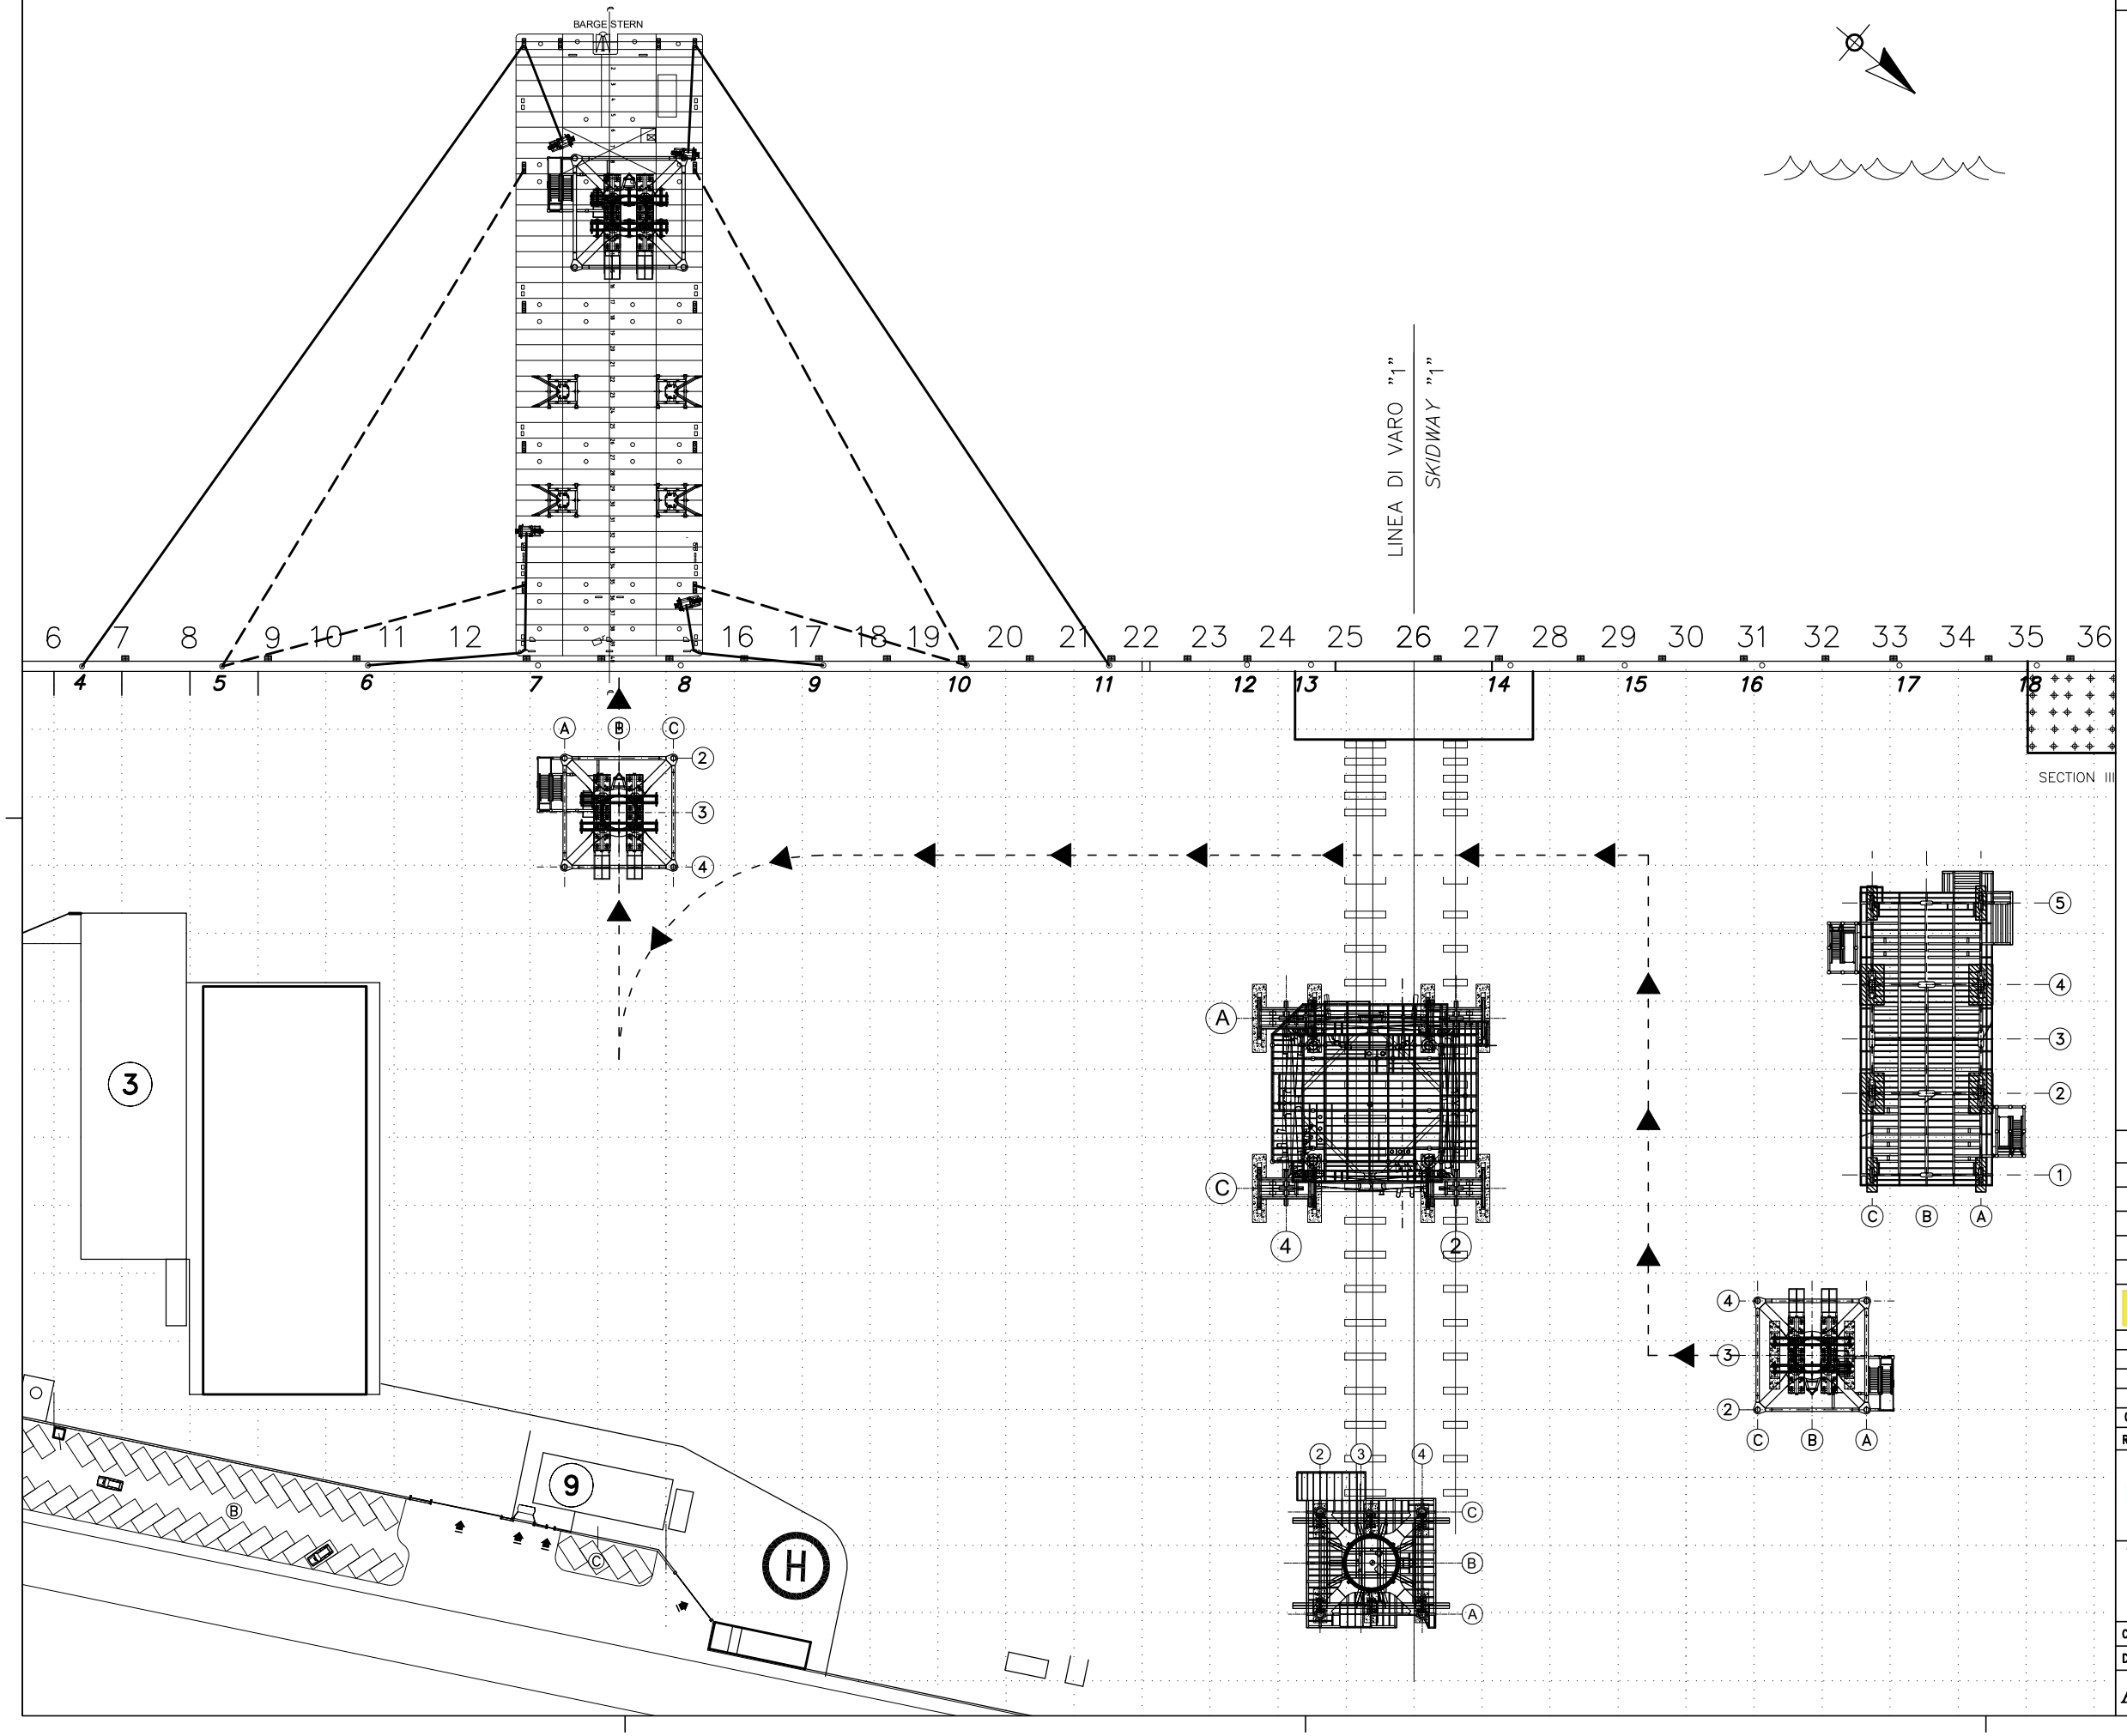

NOTES

1 – ALL DIMENSIONS AND ELEVATIONS ARE IN MILLIMETERS U.N.O.

REFERENCE DRAWINGS

DWG No.	DESCRIPTION

TECON

REV.	DATE	DRN	CHKD	APPD	DESCRIPTION
00	29/05/25	GS	FC	CA	ISSUED FOR CONSTRUCTION

CROSSWIND

ROSETTI MARINO

TITLE :

BASE LOAD POWER HUB (BLPH)
CROSSWIND LOADOUT
YARD LAYOUT – STEP 1

CONTRACT NO./TITLE CW-I-WP4-2023-05/HOLLANDSE KUST NOORD WIND PARK			SCALE
DRAWN G.SEGURINI	CHECKED F.CERONI	APPROVED C.ANTONELLINI	DATE 29/05/25

A1	DRAWING NO.	SHEET	REV.
	123A90-FDL-MT-DD-00402-00	001	00