
STEP 2

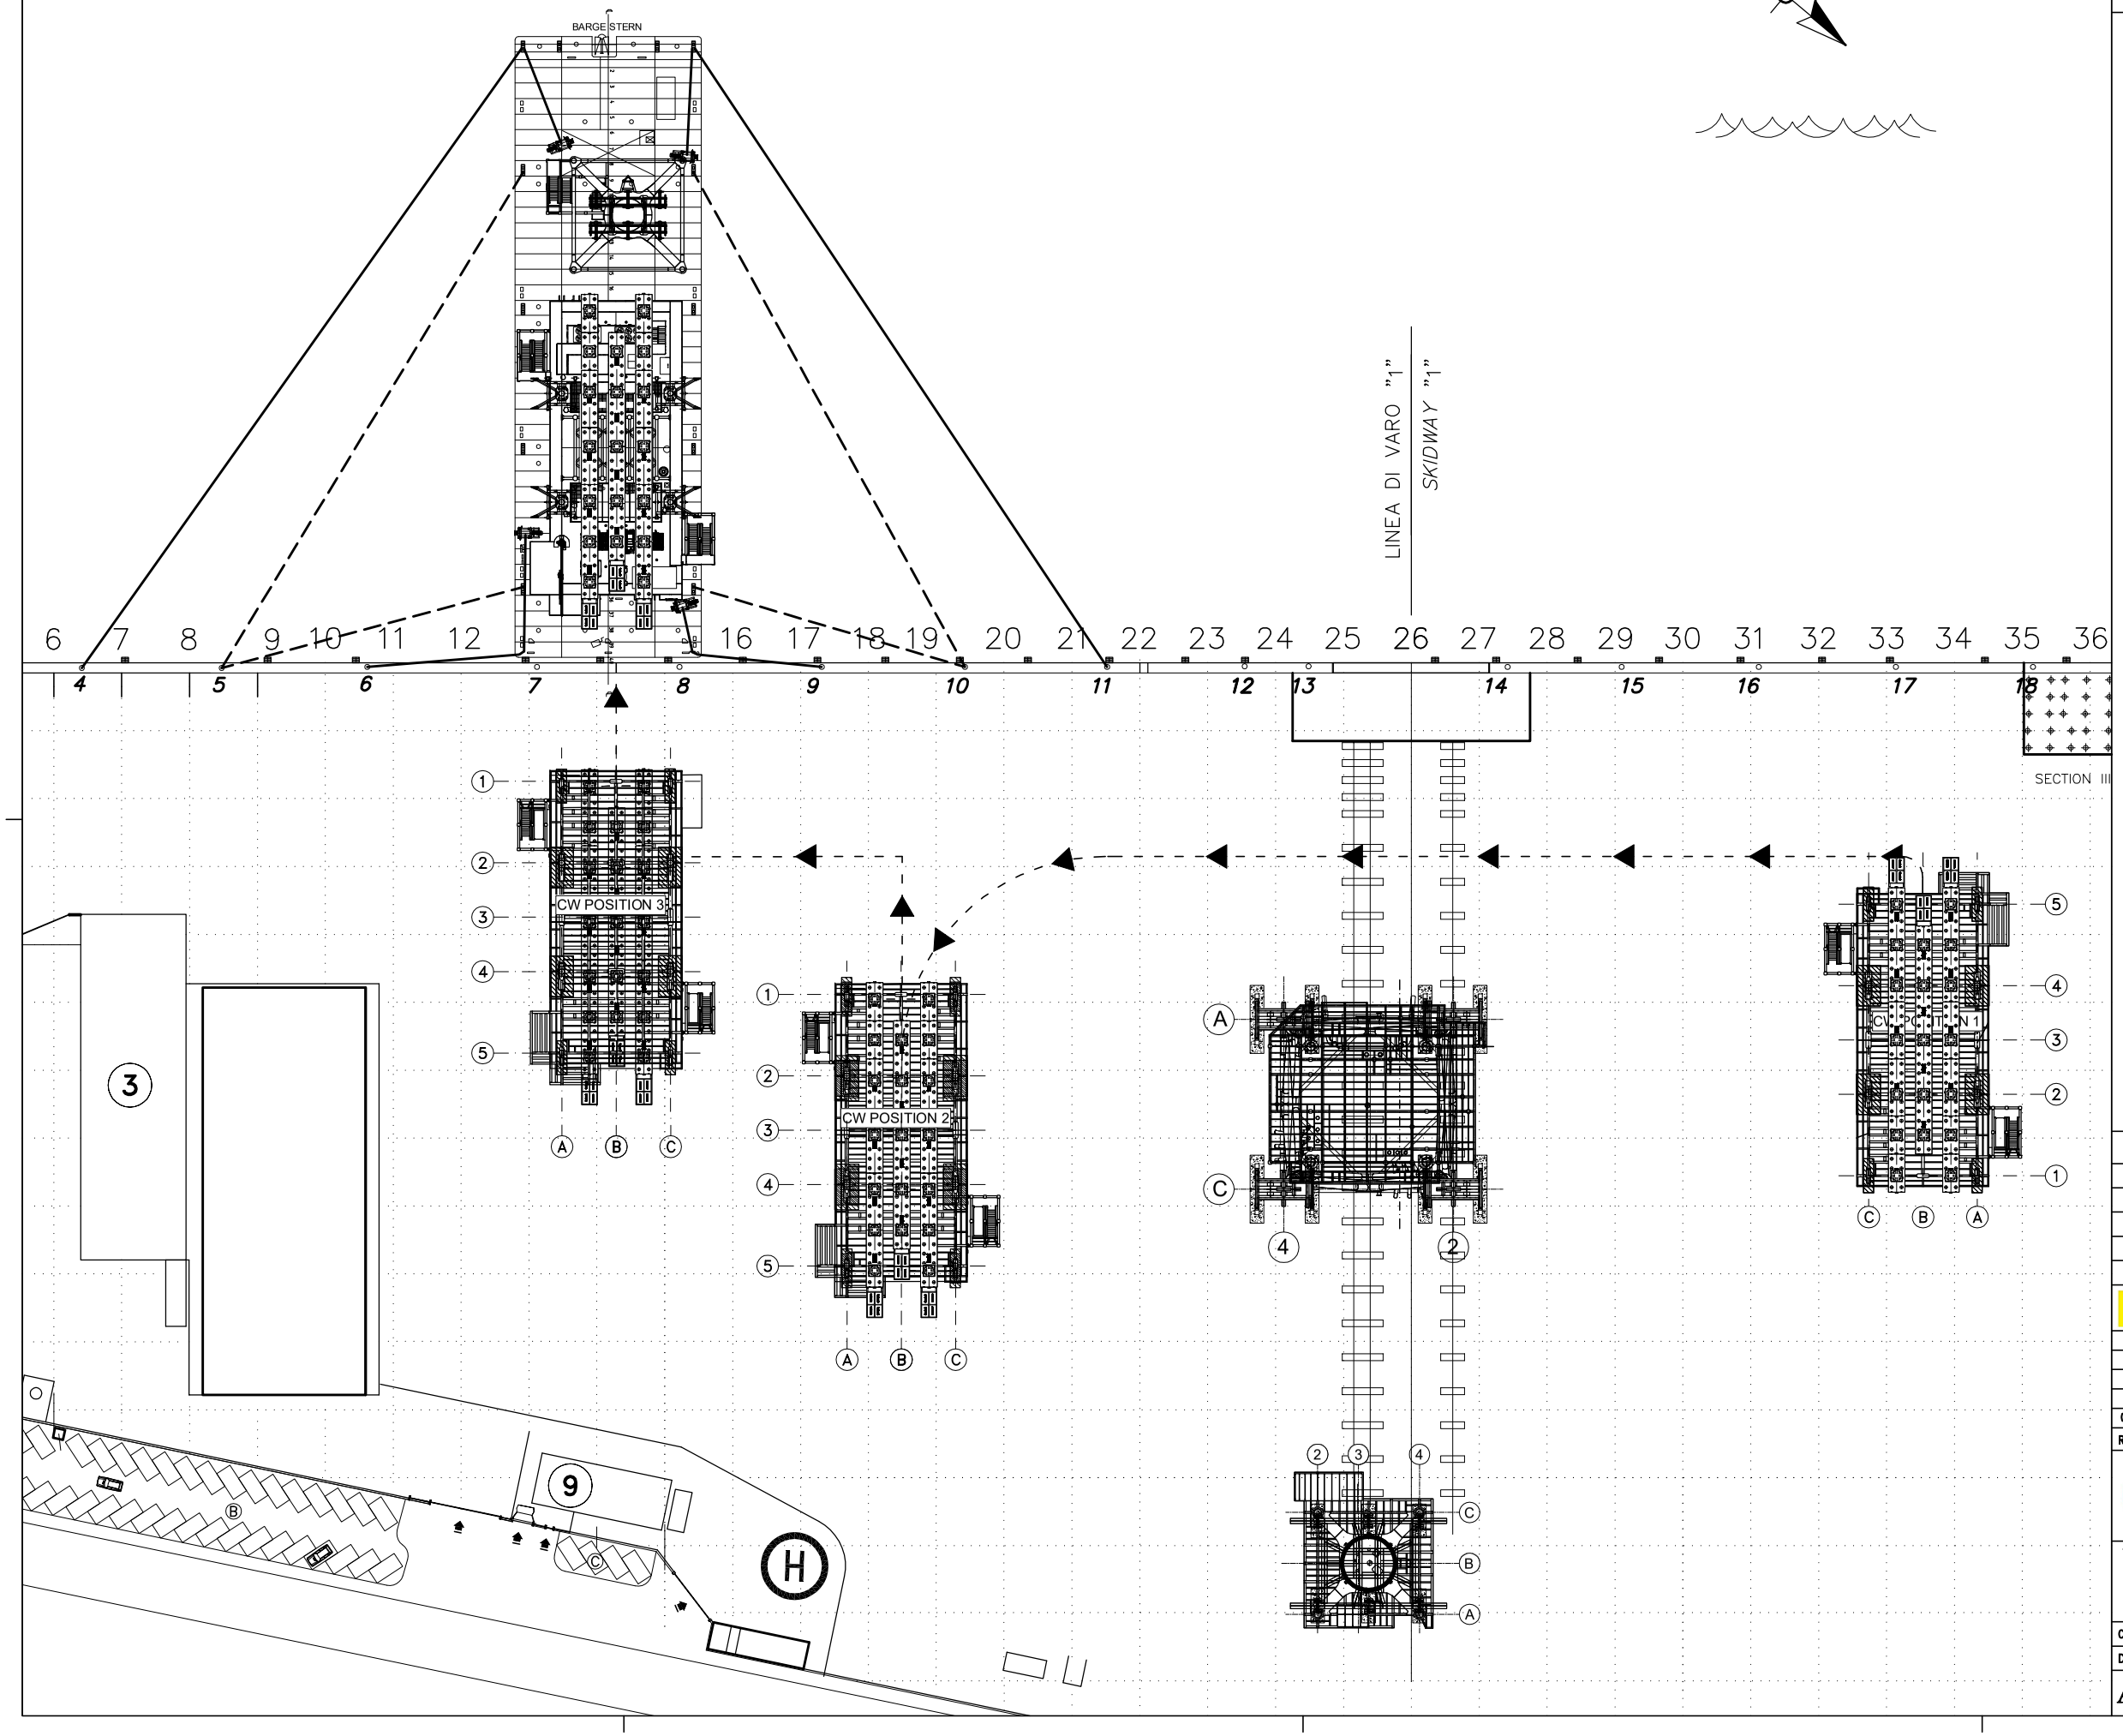

NOTES

1 – ALL DIMENSIONS AND ELEVATIONS ARE IN MILLIMETERS U.N.O.

REFERENCE DRAWINGS

DWG No.	DESCRIPTION

TECON

REV.	DATE	DRN	CHKD	APPD	DESCRIPTION
00	27/05/25	GS	FC	CA	ISSUED FOR CONSTRUCTION

CROSSWIND

ROSETTI MARINO

TITLE :

BASE LOAD POWER HUB (BLPH)
CROSSWIND LOADOUT
YARD LAYOUT – STEP 2

CONTRACT NO./TITLE CW-I-WP4-2023-05/HOLLANDSE KUST NOORD WIND PARK			SCALE
DRAWN G.SEGURINI	CHECKED F.CERONI	APPROVED C.ANTONELLINI	DATE 27/05/25

A1	DRAWING NO. 123A90-FDL-MT-DD-00403-00	SHEET 001	REV. 00