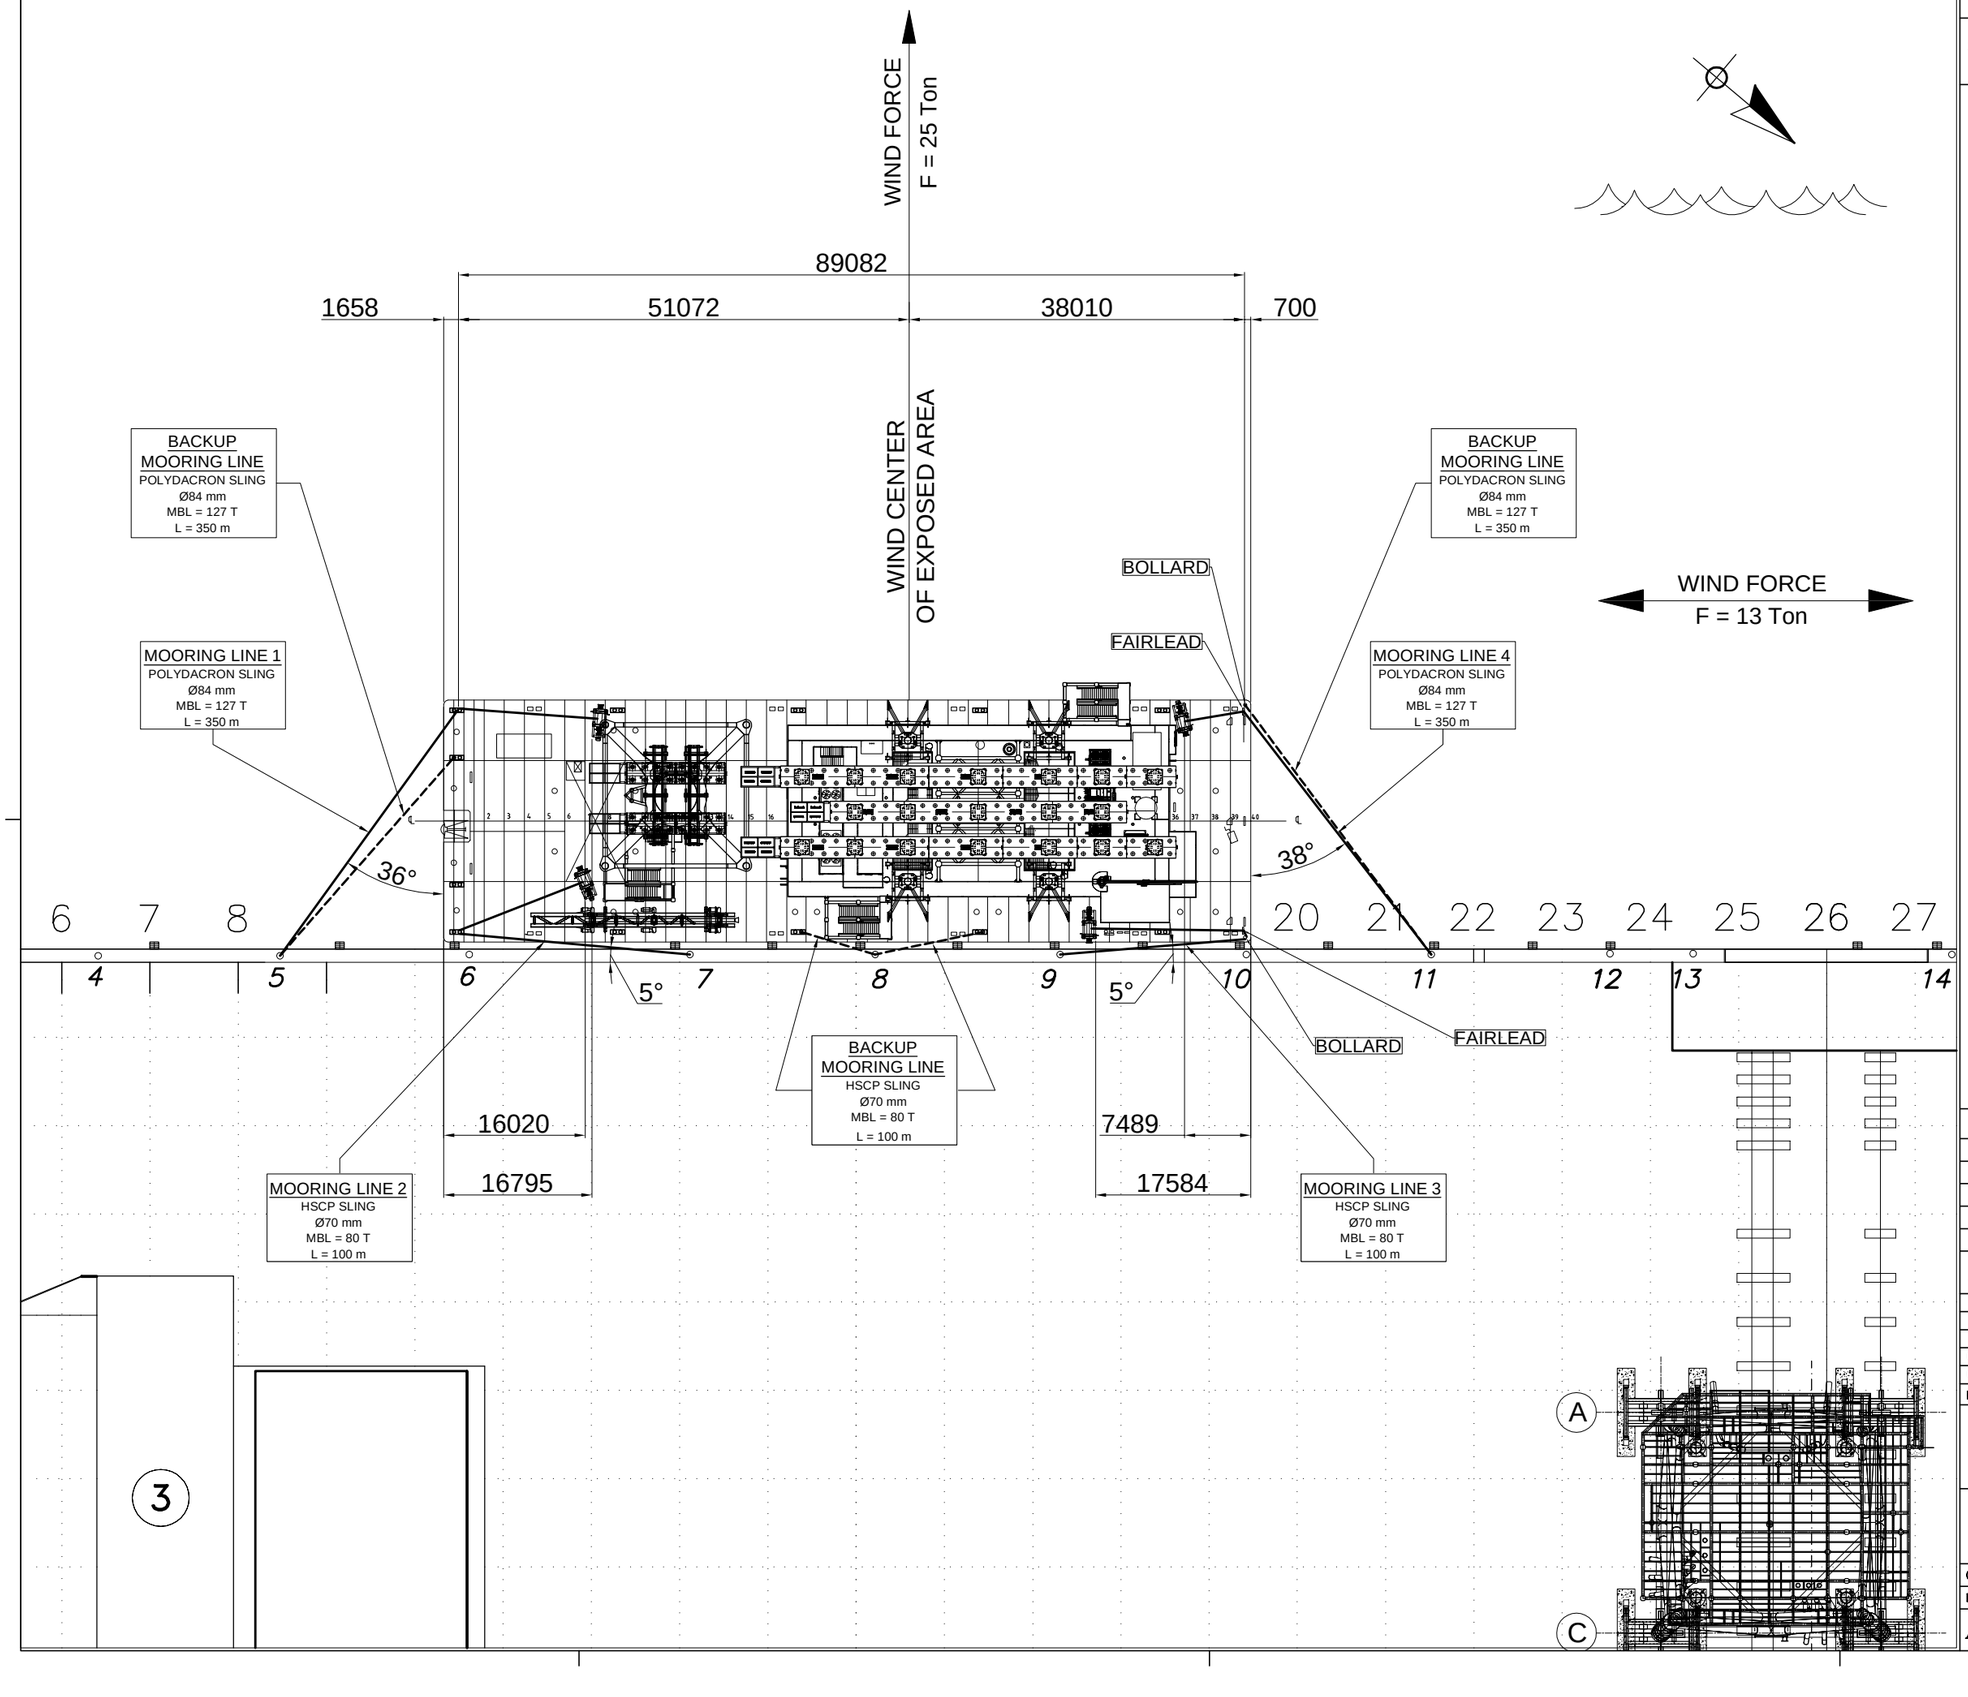


NOTES

1 – ALL DIMENSIONS AND ELEVATIONS ARE IN MILLIMETERS U.N.O.
2 – WIND SPEED 22.6 m/s

REFERENCE DRAWINGS

DWG No.	DESCRIPTION

REV.	DATE	DRN	CHKD	APPD	DESCRIPTION
01	29/05/25	GS	FC	CA	GENERAL REVIEW
00	27/05/25	GS	FC	CA	ISSUED FOR CONSTRUCTION

CROSSWIND

ROSETTI MARINO

TITLE :
BASE LOAD POWER HUB (BLPH)
MOORING SCHEME
BARGE POST LOADOUT

CONTRACT NO./TITLE CW-I-WP4-2023-05/HOLLANDSE KUST NOORD WIND PARK			SCALE
DRAWN G.SEGURINI	CHECKED F.CERONI	APPROVED C.ANTONELLINI	DATE 29/05/25

A1	DRAWING NO.	SHEET	REV.
	123A90-FDL-MT-DD-00406-01	001	01