
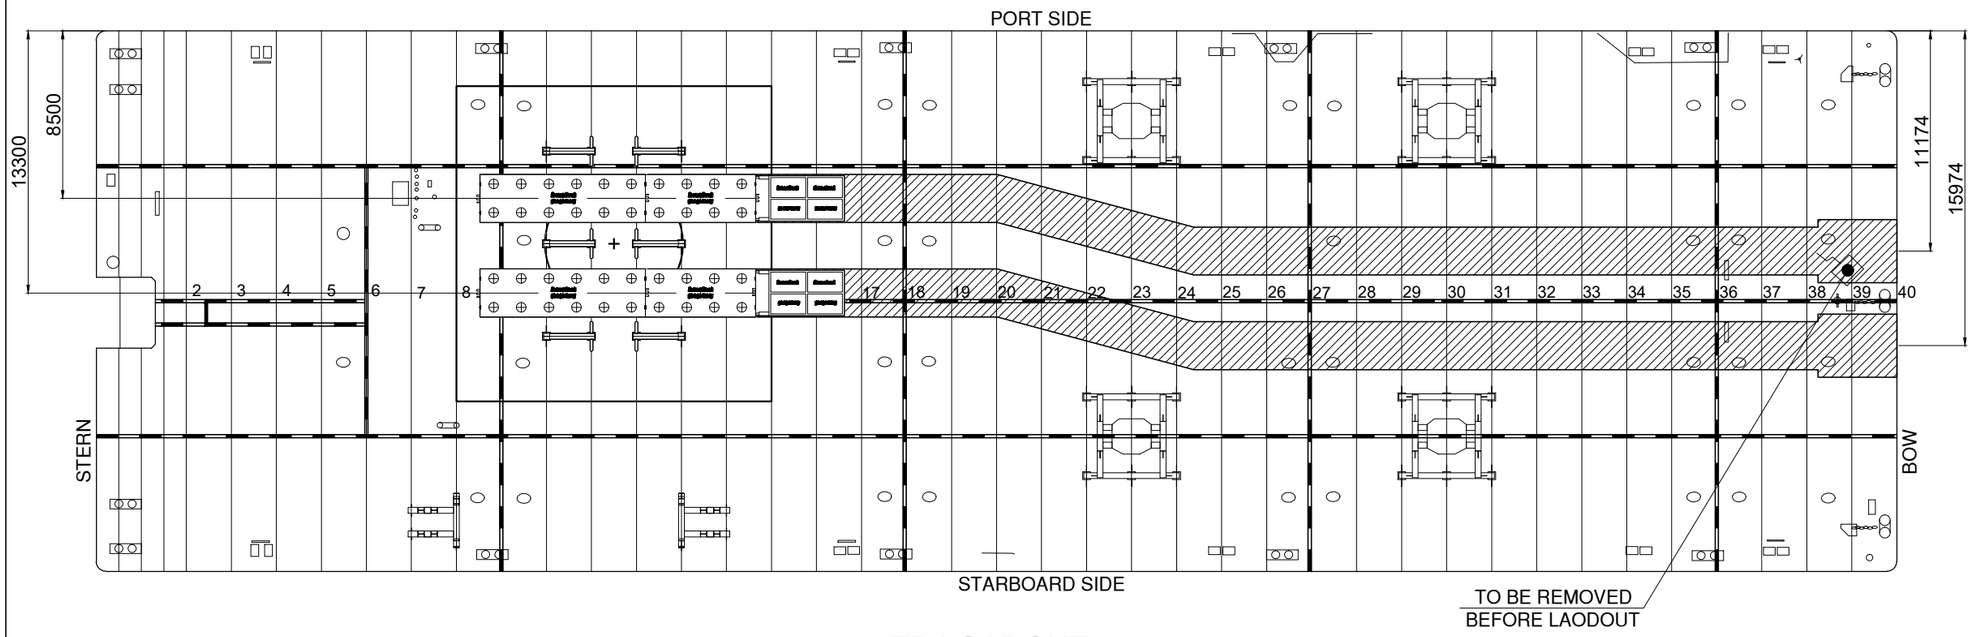


TP LOADOUT

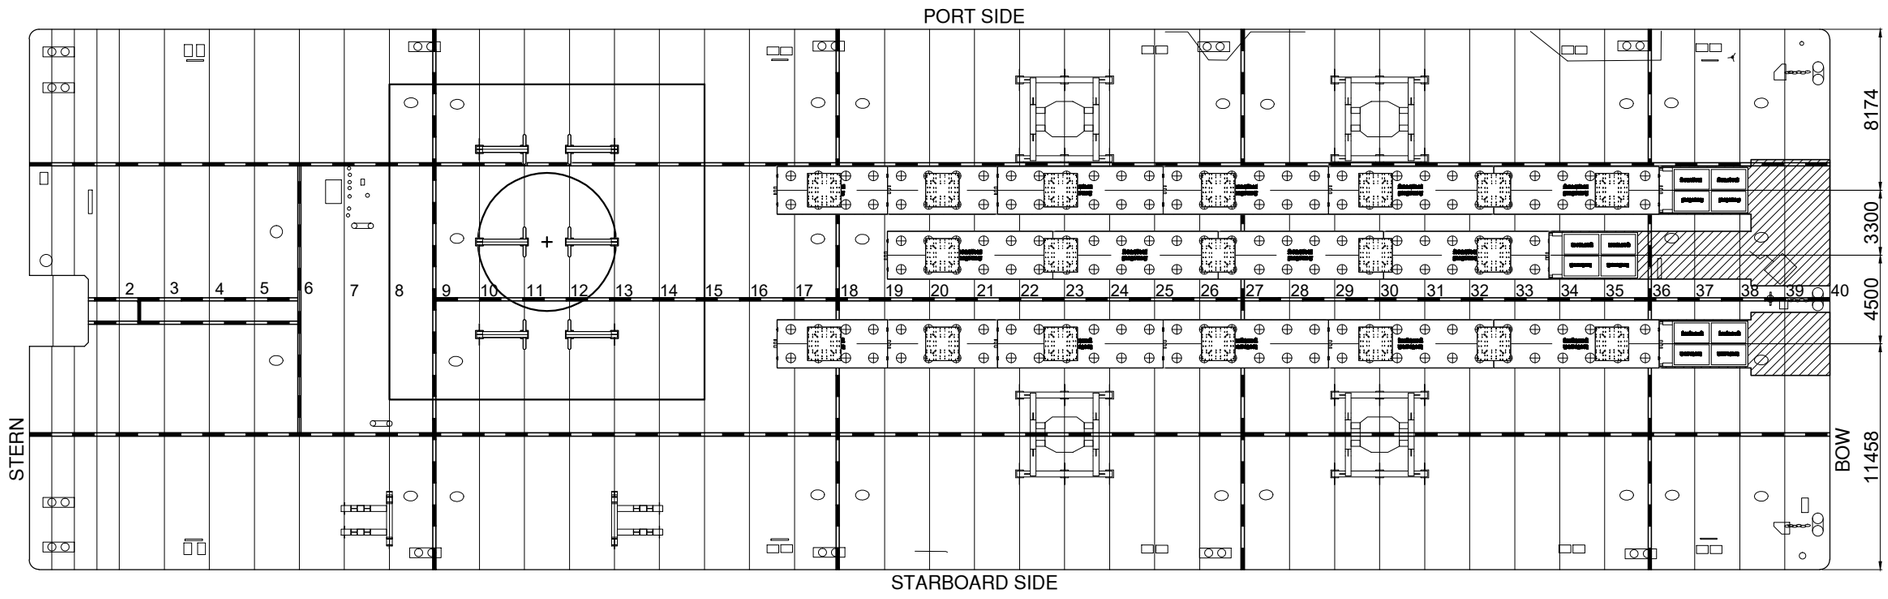

TOPSIDE LOADOUT

NOTES

1 – ALL DIMENSIONS AND ELEVATIONS ARE IN MILLIMETERS U.N.O.

REFERENCE DRAWINGS

DWG No.	DESCRIPTION

TECON

REV.	DATE	DRN	CHKD	APPD	DESCRIPTION
01	12/06/25	SG	FC	CA	ISSUED FOR CONSTRUCTION
00	30/05/25	GS	FC	CA	ISSUED FOR CONSTRUCTION

CROSSWIND

ROSETTI MARINO

TITLE :
BASE LOAD POWER HUB (BLPH)
LOADOUT TOPSIDE & TP
SPMT PATH ON BARGE

CONTRACT NO./TITLE CW-I-WP4-2023-05/HOLLANDSE KUST NOORD WIND PARK . | SCALE

DRAWN G.SEGURINI | CHECKED F.CERONI | APPROVED C.ANTONELLINI | DATE 12/06/25

A1 | DRAWING NO. 123A90-FDL-MT-DD-00409-00 | SHEET 001 | REV. 01