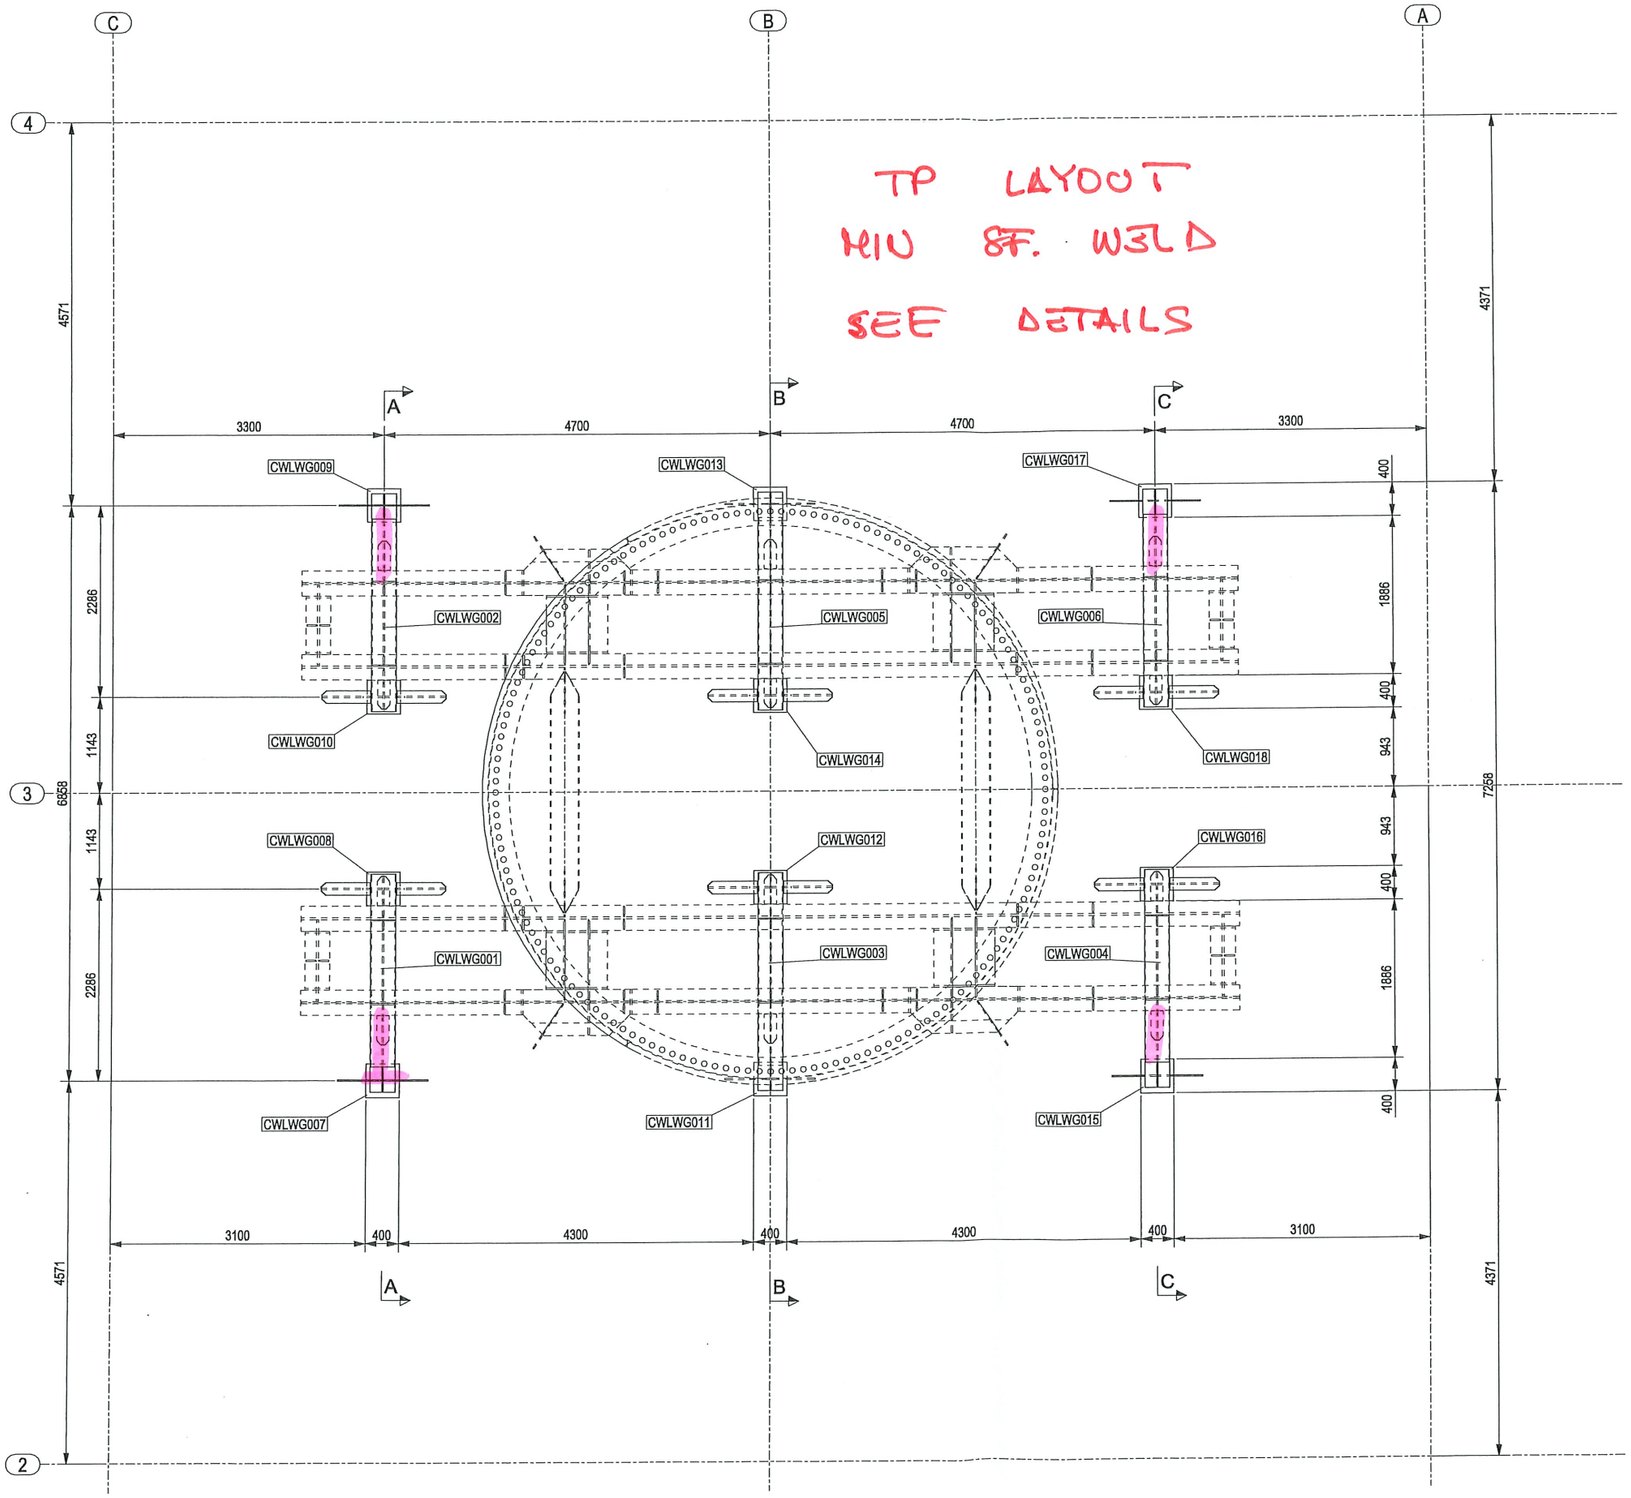



TP -LOWER GRILLAGE

MARKS	DRAWING NUMBER	NOTES
CWLWG001	123A90-FDL-ST-DD-90794	
CWLWG002	123A90-FDL-ST-DD-90795	
CWLWG003	123A90-FDL-ST-DD-90796	
CWLWG004	123A90-FDL-ST-DD-90797	
CWLWG005	123A90-FDL-ST-DD-90798	
CWLWG006	123A90-FDL-ST-DD-90799	
CWLWG007	123A90-FDL-ST-DD-90800	
CWLWG008	123A90-FDL-ST-DD-90800	
NOTES

1 – ALL DIMENSIONS AND ELEVATIONS ARE IN MILLIMETERS U.N.O.
2 – ALL ELEVATIONS ARE REFERED TO C.D.
3 – FOR SECTIONS A–A, B–B SEE DWG 123A90–FDL–ST–DD–90817
4 – FOR SECTIONS C–C SEE DWG 123A90–FDL–ST–DD–90818

KEY PLAN

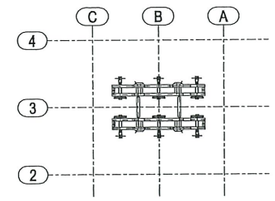

UPPER GRILLAGE

HOLDS

REFERENCE DRAWINGS

DWG No.	DESCRIPTION
123A90-DDL-TI-DD-99039	TP - LOWER GRILLAGE ASSEMBLY
123A90-DDL-TI-DD-99040-001/002	TP - LOWER GRILLAGE - SECTION AND DETAILS

REV.	DATE	DRN	CHKD	APPD	DESCRIPTION
0	25/02/2025	CM–TS	MR	DC	ISSUED FOR CONSTRUCTION


CROSSWIND


ROSETTI MARINO


TITLE :
BASE LOAD POWER HUB (BLPH)
TP – LOWER GRILLAGE
ASSEMBLY


CONTRACT NO./TITLE CW–I–WP4–2023–05/HOLLANDSE KUST NOORD WIND PARK			SCALE 1:35
DRAWN CM–TS	CHECKED M.ROSSI	APPROVED D.CASADIO	DATE 25/02/2025

A1	DRAWING NO. 123A90–FDL–ST–DD–90816	SHEET 001	REV. 0

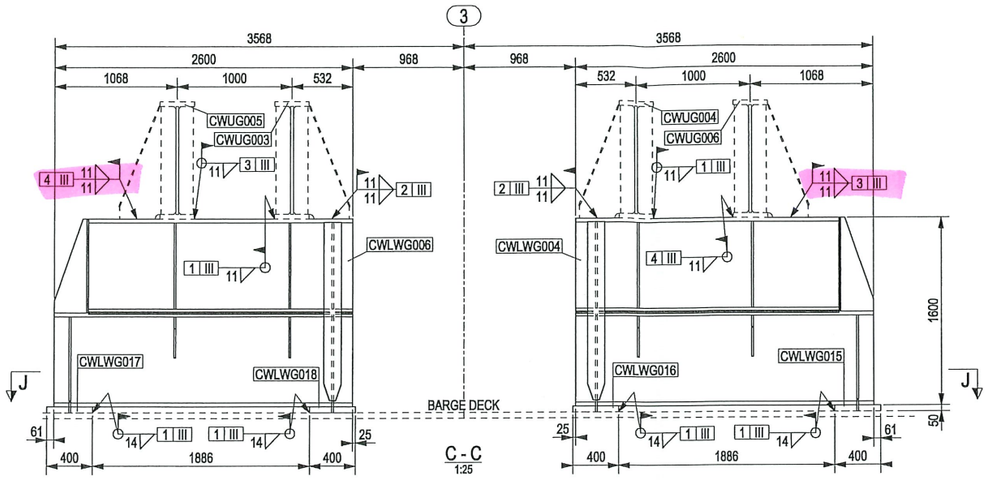

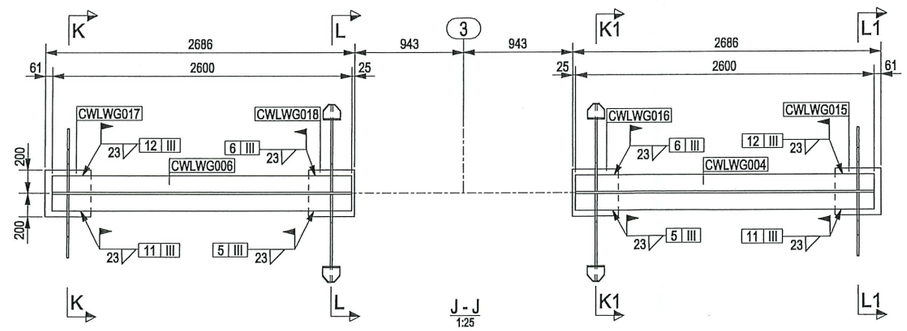

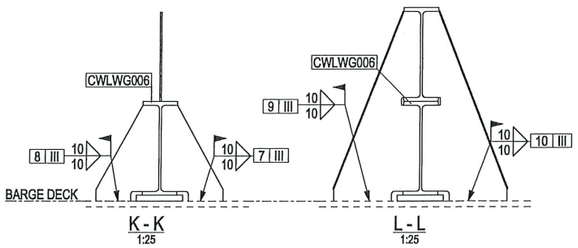

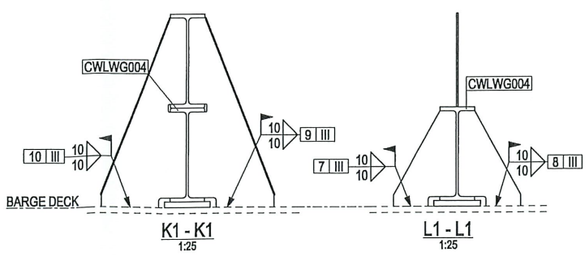


MIN SF WELD

20/06/2025

NOTES

1 – ALL DIMENSIONS AND ELEVATIONS ARE IN MILLIMETERS U.N.O.
2 – ALL ELEVATIONS ARE REFERED TO C.D.
3 – FOR PLAN VIEW AND MARKS LIST SEE DWG 123A90-FDL-ST-DD-90816

KEY PLAN

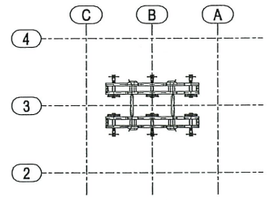

UPPER GRILLAGE

HOLDS

REFERENCE DRAWINGS

DWG No.	DESCRIPTION
123A90-DDL-TI-DD-99039	TP - LOWER GRILLAGE ASSEMBLY
123A90-DDL-TI-DD-99040-001/002	TP - LOWER GRILLAGE - SECTION AND DETAILS


REV.	DATE	DRN	CHKD	APPD	DESCRIPTION
0	25/02/2025	CM-TS	MR	DC	ISSUED FOR CONSTRUCTION

CROSSWIND


ROSETTI MARINO

TITLE : BASE LOAD POWER HUB (BLPH)
TP – LOWER GRILLAGE
ASSEMBLY


CONTRACT NO./TITLE CW-I-WP4-2023-05/HOLLANDSE KUST NOORD WIND PARK			SCALE 1:25
DRAWN CM-TS	CHECKED M.ROSSI	APPROVED D.CASADIO	DATE 25/02/2025
A1	DRAWING NO. 123A90-FDL-ST-DD-90818	SHEET 001	REV. 0

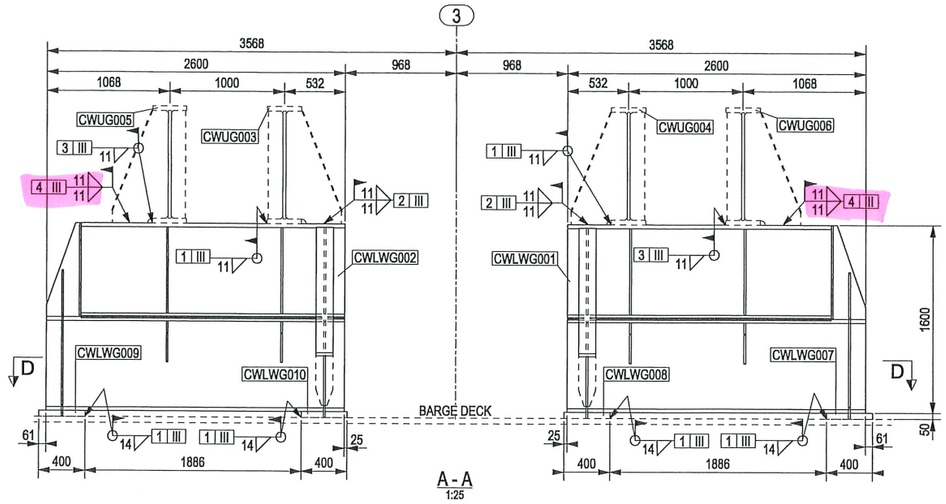


A - A
1:25

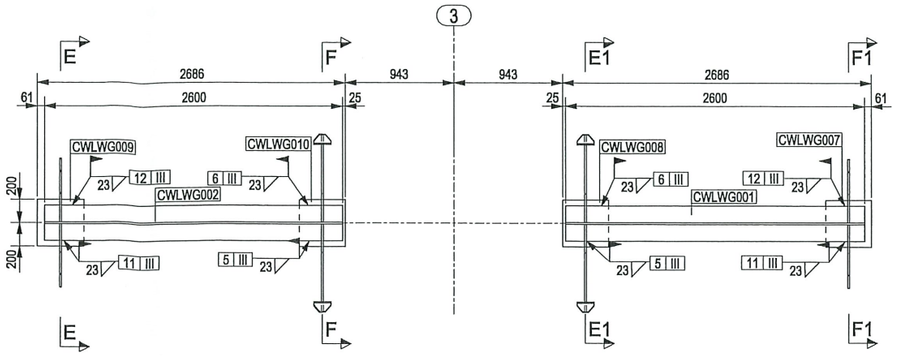


D - D
1:25

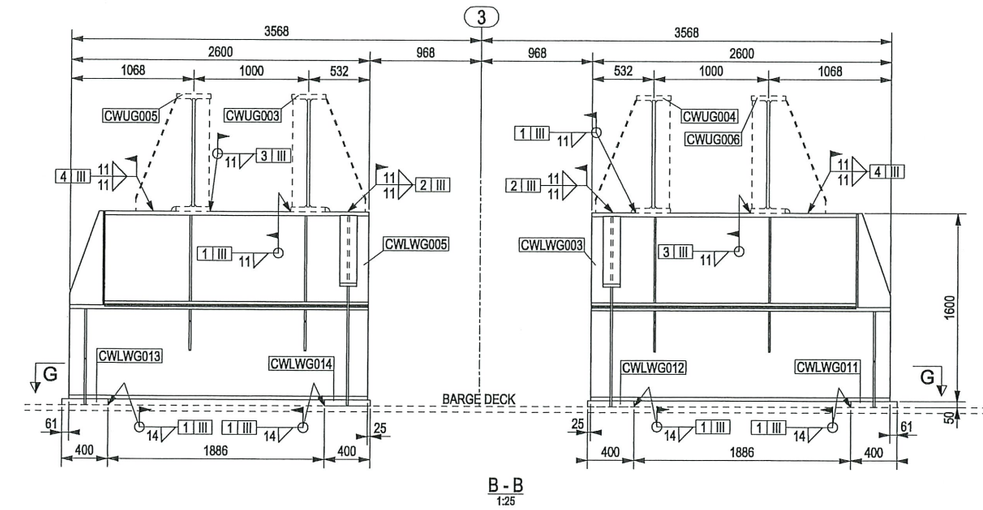

B - B
1:25

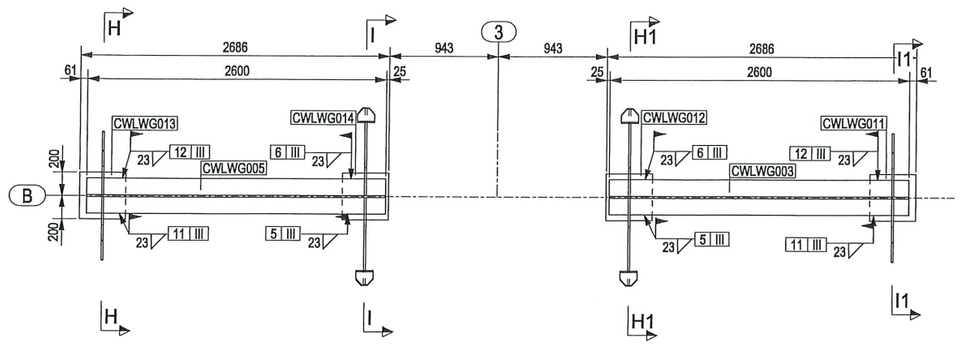


G - G
1:25

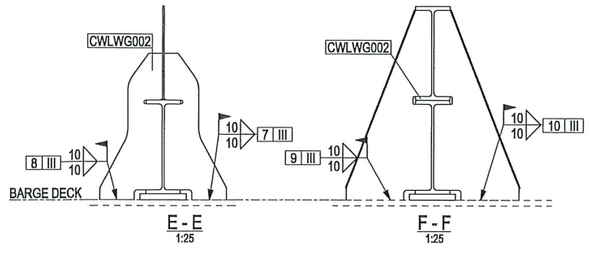


E - E
1:25

F - F
1:25

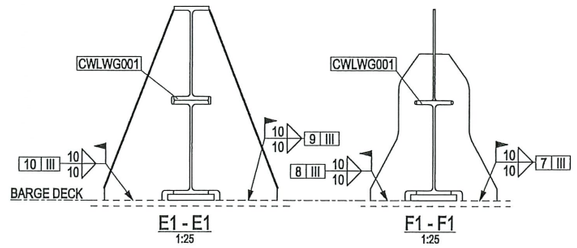


E1 - E1
1:25

F1 - F1
1:25

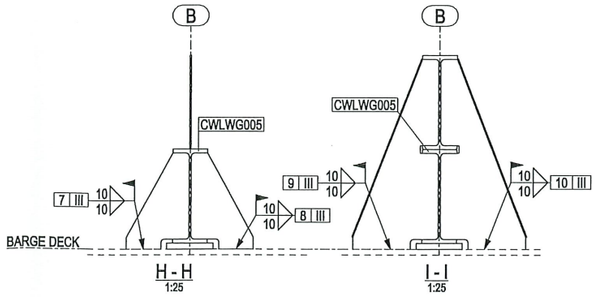

H - H
1:25

I - I
1:25

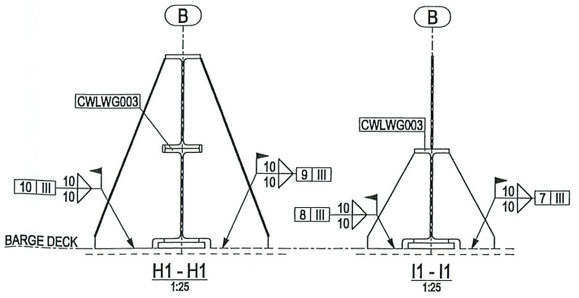

H1 - H1
1:25

I1 - I1
1:25


MIN 8F WELD

20/06/2025

NOTES

1 – ALL DIMENSIONS AND ELEVATIONS ARE IN MILLIMETERS U.N.O.
2 – ALL ELEVATIONS ARE REFERED TO C.D.
3 – FOR PLAN VIEW AND MARKS LIST SEE DWG 123A90-FDL-ST-DD-90816

KEY PLAN

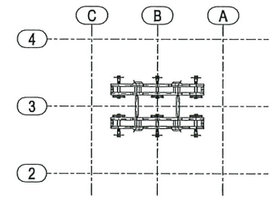

UPPER GRILLAGE

HOLDS

REFERENCE DRAWINGS

DWG No.	DESCRIPTION
123A90-DDL-TI-DD-99039	TP - LOWER GRILLAGE ASSEMBLY
123A90-DDL-TI-DD-99040-001/002	TP - LOWER GRILLAGE - SECTION AND DETAILS

REV.	DATE	DRN	CHKD	APPD	DESCRIPTION
0	25/02/2025	CM-TS	MR	DC	ISSUED FOR CONSTRUCTION

CROSSWIND

ROSETTI MARINO

TITLE :
BASE LOAD POWER HUB (BLPH)
TP – LOWER GRILLAGE
ASSEMBLY

CONTRACT NO./TITLE CW-I-WP4-2023-05/HOLLANDSE KUST NOORD WIND PARK			SCALE 1:25
DRAWN CM-TS	CHECKED M.ROSSI	APPROVED D.CASADIO	DATE 25/02/2025
A1	DRAWING NO. 123A90-FDL-ST-DD-90817		SHEET 001 / REV. 0