

DRAWING NO. 123A90-DDL-SAF-DL-30024

REV. 02

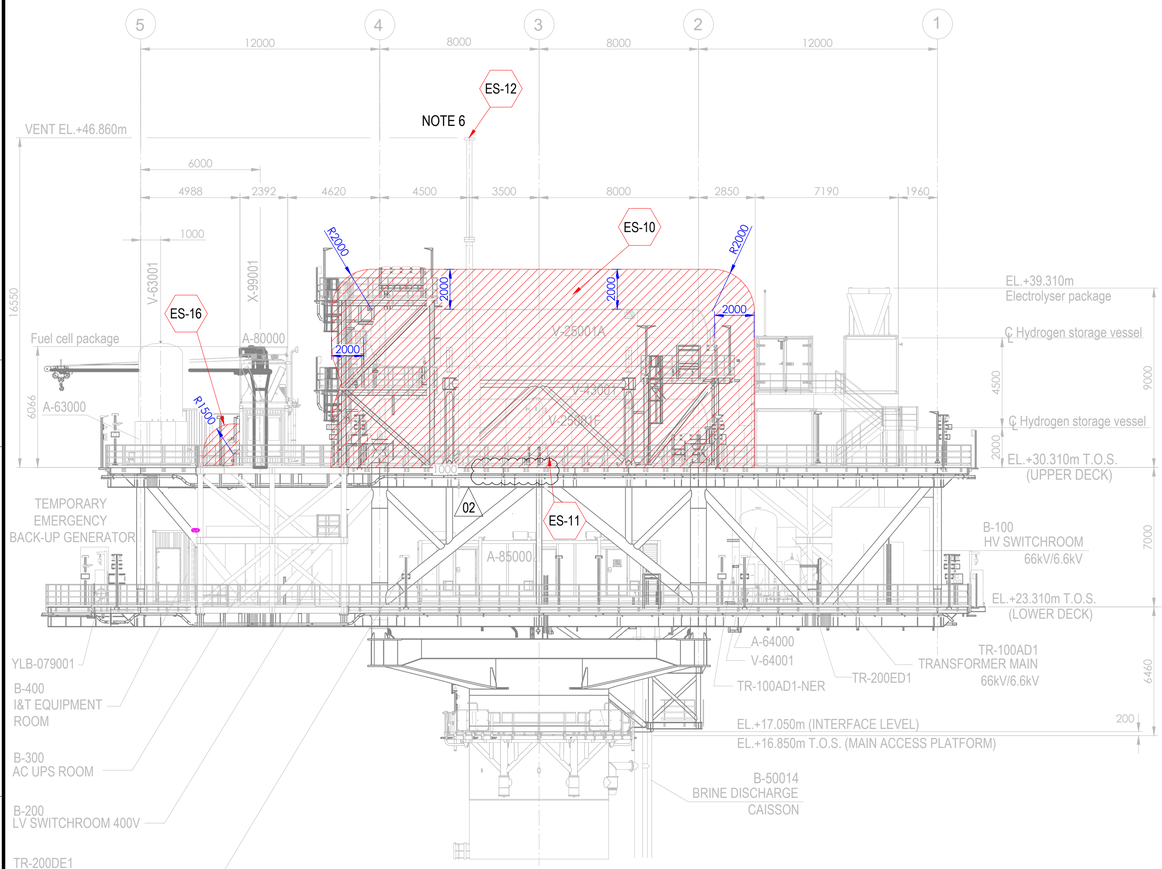



ELEVATION LOOKING EAST

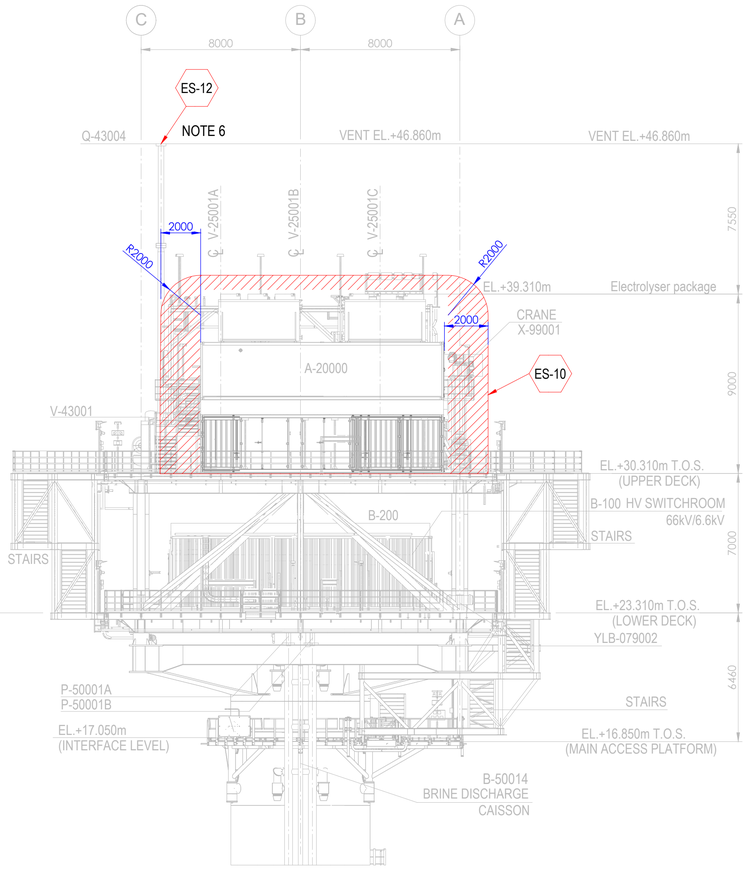

ELEVATION LOOKING NORTH

Tag No.	Equipment Tag	Description	Material	Ventilation Type
01	P-50001 A/B	SEA WATER LIFT PUMPS	SEA WATER	NATURAL (OPEN AREA)
02	Q-43004	HYDROGEN VENT	HYDROGEN	NATURAL (OPEN AREA)
03	V-43001	HYDROGEN VENT KO DRUM	HYDROGEN	NATURAL (OPEN AREA)
04	V-25001 (A/B/C/D/E/F)	HYDROGEN STORAGE VESSELS	HYDROGEN	NATURAL (OPEN AREA)
05	V-63001	INSTRUMENT AIR RECEIVER	INSTRUMENT AIR	NATURAL (OPEN AREA)
06	A-20000	ELECTROLYSER PACKAGE		
07	A-63000	INSTRUMENT AIR PACKAGE		
08	A-80000	FUEL CELL PACKAGE		
09	A-85000	BESS PACKAGE		
10	YLB-079001/2	LIFE RAFTS		
11	B-100	HV SWITCHROOM 66kV/6.6kV		
12	B-200	LV SWITCHROOM 400V		
13	B-300	AC UPS EQUIPMENT ROOM		
14	B-400	I&T EQUIPMENT ROOM		
15	TR-100AD1	TRANSFORMER MAIN 66kV/6.6kV		
16	TR-100AD1-NER	NEUTRAL EARTHING RESISTOR		
17	TR-200DE1	TRANSFORMER AUX. 6.6kV/0.4kV		
18	TR-200ED1	SOLAR TRANSFORMER PV FARM EQUIPMENT		
19	X-99001	CRANE		
20	V-64001	NITROGEN RECEIVER		

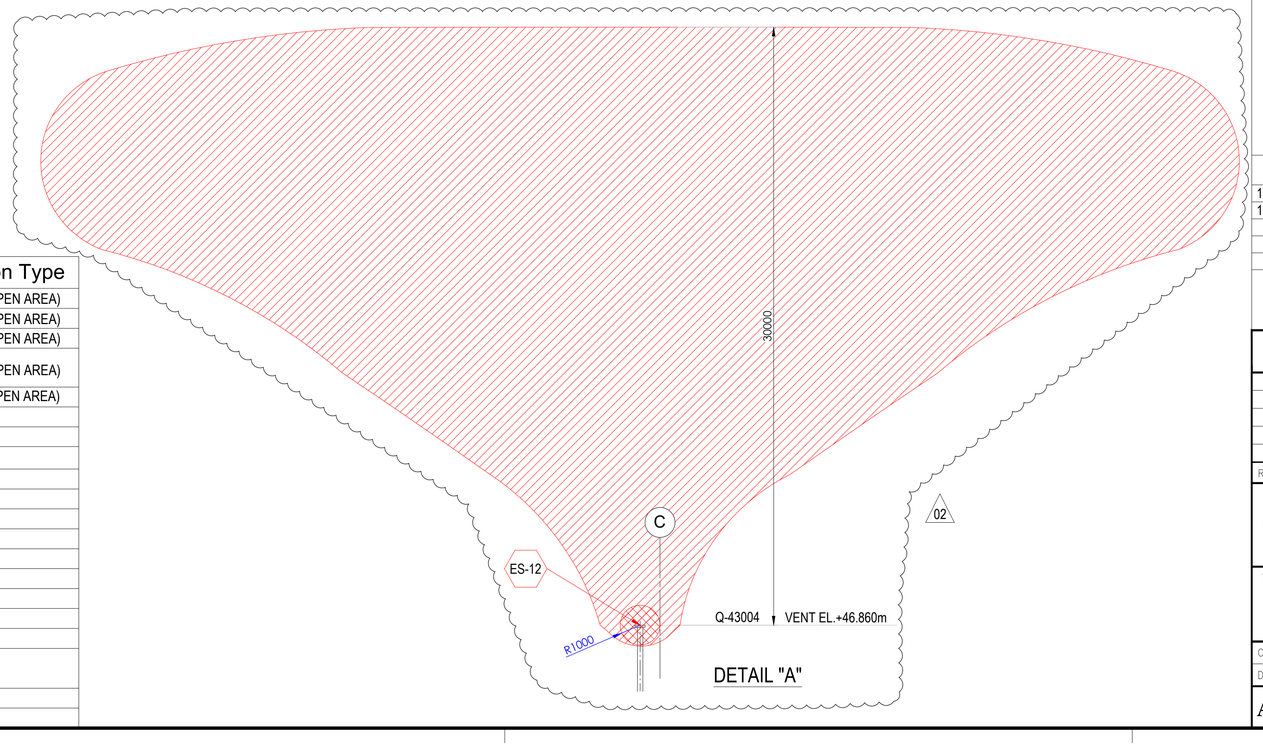

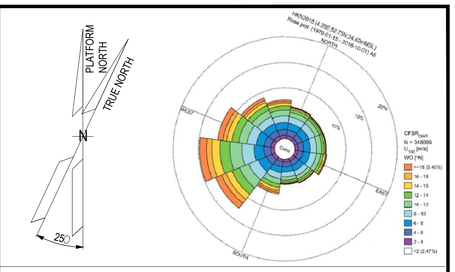

NOTES

1. ALL DIMENSIONS IN mm U.N.O
2. ALL ELEVATIONS IN METERS.
3. PLATFORM NORTH DIRECTION IS N 25°W.
4. VENT TOP SHALL BE REACHEABLE FOR MAINTENANCE PURPOSE.
5. THE BESS IS CONSIDERED SAFE AREA EXCEPT EXTRACTORES FROM BATTERIES , CURRENTLY NOT SHOWN IN DRAWINGS, SINCE INFORMATION FROM VENDOR IS NOT YET AVAILABLE.[ES17]
6. FOR ES12 PLUME, PLEASE REFER TO THE DETAIL "A" BELOW. (02)
7. THE LOCATION OF EMISSION SOURCES ON THE LAYOUT ARE ONLY INDICATIVE. EMISSION SOURCES CONSIDERED ARE PRESENT WITHIN THE EXTENSION OF HAZARDOUS CLASSIFIED AREAS SHOWN ON THE LAYOUT. THIS IS BECAUSE VALVES AND FLANGES,WHICH ARE CONSIDERED POTENTIAL SOURCES OF RELEASE POINTS FOR FLAMMABLE GAS ARE NOT SHOWN ON CURRENT LAYOUT PROVIDED. THE SAME APPLIES TO THE EMISSION SOURCES FOR CPI'S ITEM.
8. IDENTIFIED EMISSION SOURCES DETAIL

EMISSION SOURCE No.	IDENTIFIED AREAS
ES10	HYDROGEN STORAGE VESSLES
ES11	HYDROGEN VENT KO DRUM
ES12	HYDROGEN VENT
ES16	FUEL CELL

LEGEND

ZONE 0 — ZONE 1

ZONE 2 — ES EMISSION SOURCES

REFERENCE DOCUMENTS

123A90-DDL-PP-DS-70070	PLOT PLAN - LOWER & UPPER DECK
123A90-DDL-PP-DS-70071	PLOT PLAN - BELOW LOWER DECK

REV.	DATE	DRN	CHKD	APPD	DESCRIPTION
02	15/01/24	MMA	CCA	DLO	ACCEPTED FOR CONSTRUCTION (AFC)
01	27/08/24	MMA	CCA	DLO	ACCEPTED FOR CONSTRUCTION (AFC)
00	08/02/24	MMA	CCA	DLO	ISSUE FOR REVIEW (IFR)

CROSSWIND

ROSETTI MARINO

TITLE :
BASE LOAD POWER HUB (BLPH)
HAZARDOUS AREA CLASSIFICATION
ELEVATION LOOKING NORTH & EAST

CONTRACT NO./TITLE CW-I-WP4-2023-05/HOLLANDSE KUST NOORD WIND PARK			SCALE 1:150
DRAWN M. MAGNI	CHECKED C. CARACCIOLO	APPROVED D. LO STERZO	DATE 03/07/24

A1 | DRAWING NO. 123A90-DDL-SAF-DL-30024 | SHEET 001 | REV. 02

File Name : 123A90-DDL-SAF-DL-30024 Rev.02