

DRAWING NO. 123A90-DDL-SAF-DL-30028


REV. 00

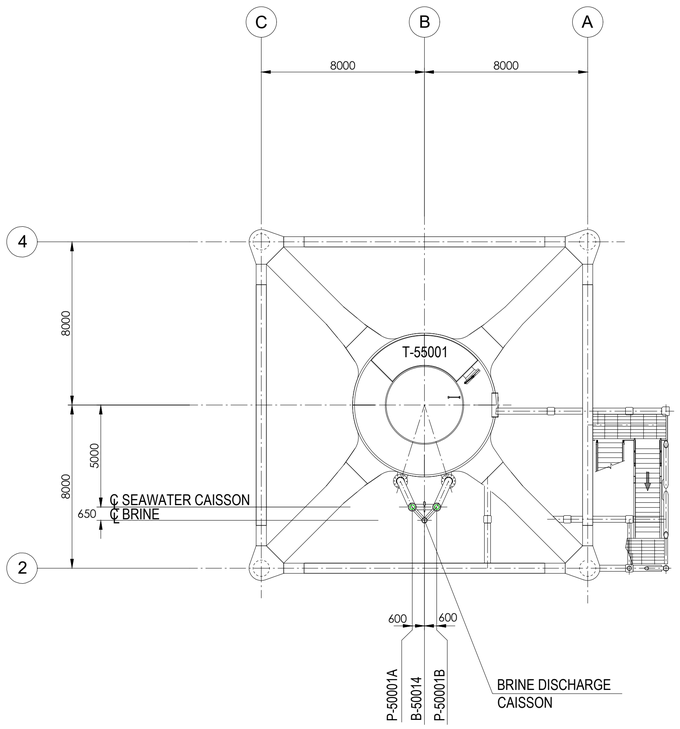

PLAN ON TRANSITION PIECE
EL+21.710 T.O.S.

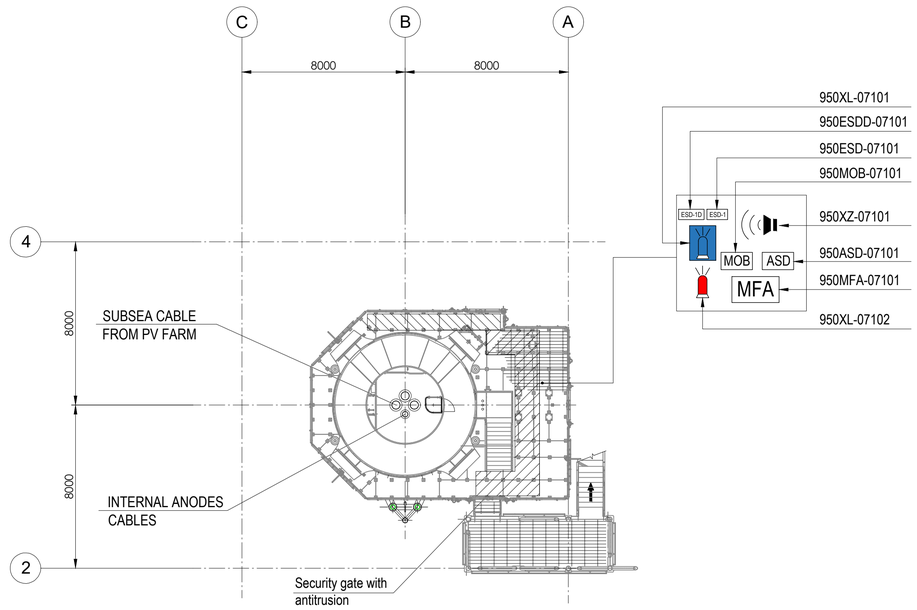

PLAN ON EXISTING
PLATFORM AT
EL+16.860 T.O.S.

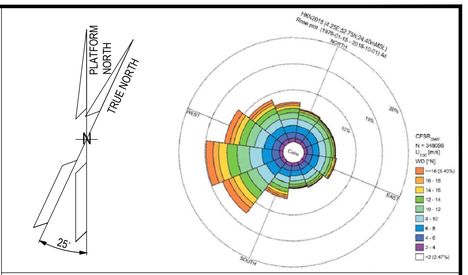

EQUIPMENT LIST

TAG NUMBER	DESCRIPTION
P-50001A/B	SEAWATER LIFT PUMPS
T-55001	WASTE WATER TANK

SYMBOL	DESCRIPTION	QTY.	SYMBOL	DESCRIPTION	QTY.
	SOUNDER (XZ)	1		FIRE BEACON (XL)	1
MOB	MAN OVER BOARD (MOB)	1		FLAMMABLE GAS RELEASE BEACON (XL)	1
ASD	ABANDON SHUTDOWN (ASD)	1	ESD-1	ESD-1 PUSH BUTTON (ESD)	1
MFA	MANUAL FIRE ALARM (MFA)	1	ESD-1D	ESD-1D PUSH BUTTON (ESDD)	1

NOTES

1. ALL DIMENSIONS IN mm U.N.O
2. ALL ELEVATIONS IN METERS.
3. PERSONNEL EXPECTED TO USE HANDHELD HYDROGEN AND LOW OXYGEN DETECTORS WHEN WORKING IN CONFINED SPACES ENTRY.
01 4. DETAIL LOCATION IS SHOWN IN THE 3D MODEL.

01 ELEVATION
1. ALL BUTTONS ARE 1.5M TOP
2. SOUNDERS AND BEACONS ARE 2.4/2.5M

LEGEND

HOLDS

REFERENCE DOCUMENTS

01	123A90-DDL-PP-DS-70071	PLOT PLAN - BELOW LOWER DECK
01	123A90-DDL-SAP-RE-30020	FERA REPORT

REV.	DATE	DRN	CHKD	APPD	DESCRIPTION
01	10/07/24	MMA	CCA	DLO	ACCEPTED FOR CONSTRUCTION (AFC)
00	12/02/24	MMA	CCA	DLO	ISSUE FOR APPROVAL (IFA)

CROSSWIND

ROSETTI MARINO

TITLE :

F & G DETECTORS LAYOUT - BELOW LOWER DECK

CONTRACT NO./TITLE CW-I-WP4-2023-05/HOLLANDSE KUST NOORD WIND PARK			SCALE 1:150
DRAWN	CHECKED C. CARACCIOLO	APPROVED D. LO STERZO	DATE 10/07/24

A1	DRAWING NO. 123A90-DDL-SAF-DL-30028	SHEET 001	REV. 01

File Name : 123A90-DDL-SAF-DL-30028 Rev.01