

DRAWING NO. 123A90-DDL-PP-DA-70050

REV. 02

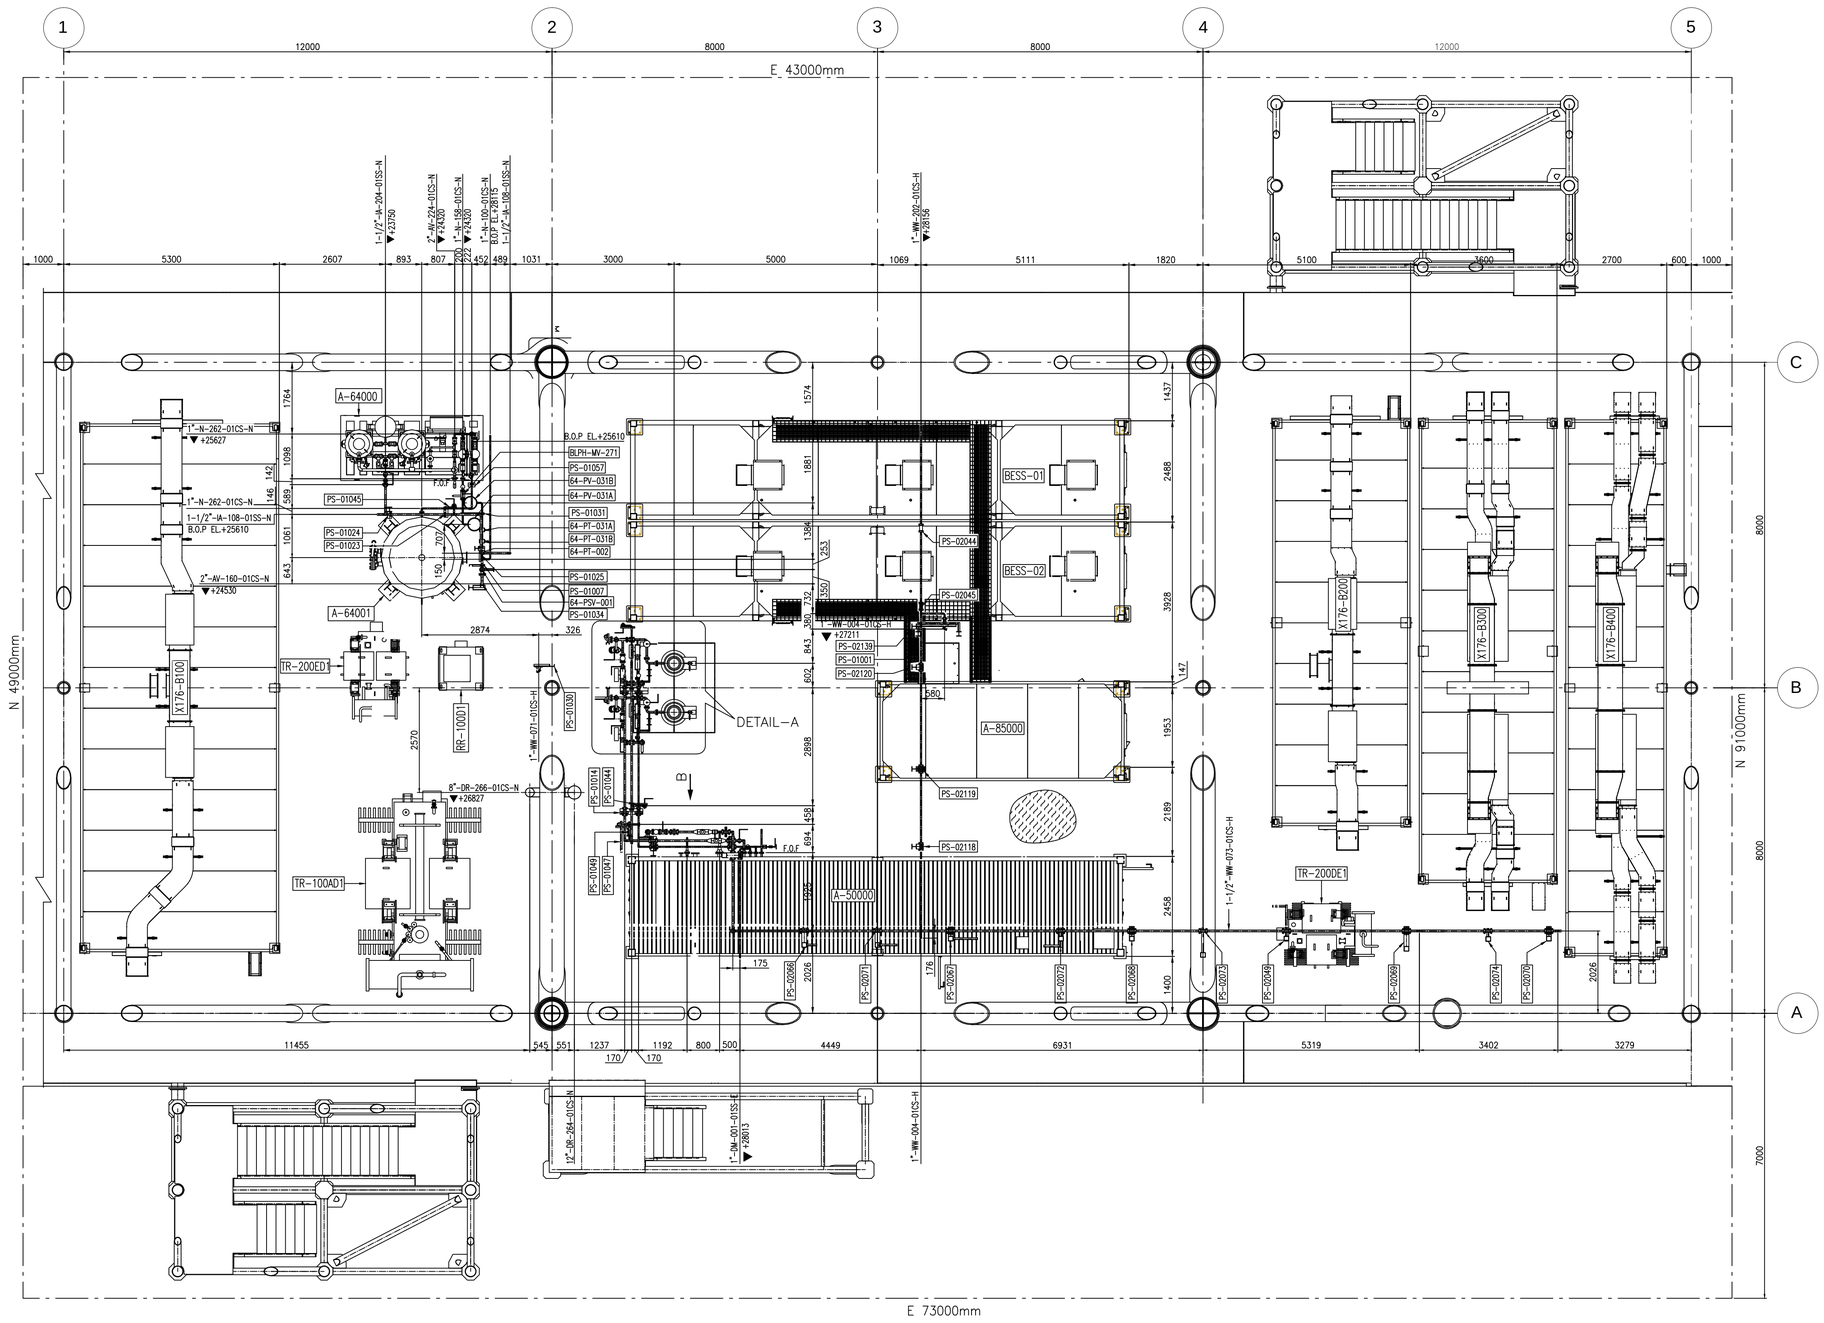

PLAN AT EL.+22310 TO EL.+28170

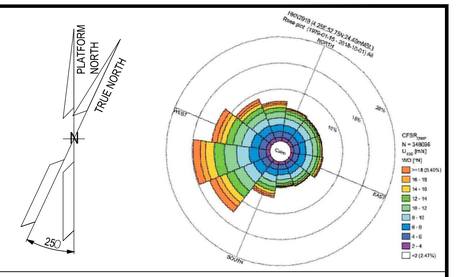

NOTES

1. ALL DIMENSIONS AND ELEVATIONS ARE IN mm UNLESS OTHERWISE NOTED.

LEGEND


- GENERAL ELEVATION–PIPE BOTTOM–VALVE CENTER LINE
- ELEVATION TO PIPE CENTERLINE
- ELEVATION TO BOTTOM FACE OF FLANGE
- ELEVATION TO TOP FACE OF FLANGE
- B.O.P. EL. — BOTTOM OF PIPE
- F.O.F. EL. — FACE OF FLANGE
- BLPH–MV–400 — TAG VALVE
- PS–71001 — TAG SUPPORT
- DENOTES PLATED DECK
- DENOTES OPEN GRATING
- HOOK–UP / DECK

HOLDS

REFERENCE DOCUMENTS

123A90-DDL-PP-DS-70070	PLOT PLAN - LOWER & UPPER DECK
123A90-DDL-PP-DS-70071	PLOT PLAN - BELOW LOWER DECK
123A90-DDL-PP-DS-70072	PLOT PLAN - ELEVATION LOOKING NORTH & EAST
123A90-DDL-PP-DL-70049	PIPING GA - BELOW LOWER DECK (EL.+16500 TO EL.+22310)
123A90-DDL-PP-DL-70050 SH-2	PIPING GA - ABOVE LOWER DECK (EL.+22310 TO EL.+28170)
123A90-DDL-PP-DL-70051	PIPING GA - BELOW UPPER DECK (EL.+28170 TO EL.+30310)
123A90-DDL-PP-DL-71000	ISOMETRICS DRAWING AND LIST
123A90-DDL-PP-DL-72000	PIPING SUPPORT BOOK

KEY PLAN

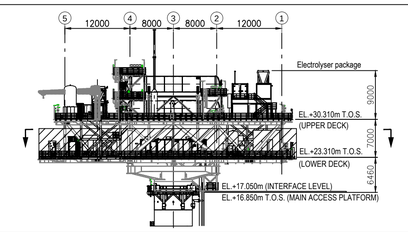

REV.	DATE	DRN	CHKD	APPD	DESCRIPTION
02	22/09/25	SPS	CBO	CGI	AS–BUILT (ASB)
01	07/11/24	MMA	CBO	DLO	ACCEPTED FOR CONSTRUCTION (AFC)
00	17/10/24	MMA	CBO	DLO	ISSUE FOR REVIEW (IFR)

CROSSWIND

ROSETTI MARINO


TITLE :
BASE LOAD POWER HUB (BLPH)
PIPING GENERAL ARRANGEMENT
ABOVE LOWER DECK (EL.+22310 TO EL.+28170)

CONTRACT NO./TITLE CW–I–WP4–2023–05/HOLLANDSE KUST NOORD WIND PARK		SCALE 1:75	
DRAWN SPS	CHECKED C. BORTOLIN	APPROVED CGI	DATE 22/09/25
A1	DRAWING NO. 123A90–DDL–PP–DA–70050	SHEET 001	REV. 02


File Name : 123A90-DDL-PP-DA-70050 Rev.02

DRAWING NO. 123A90-DDL-PP-DA-70050


REV. 02

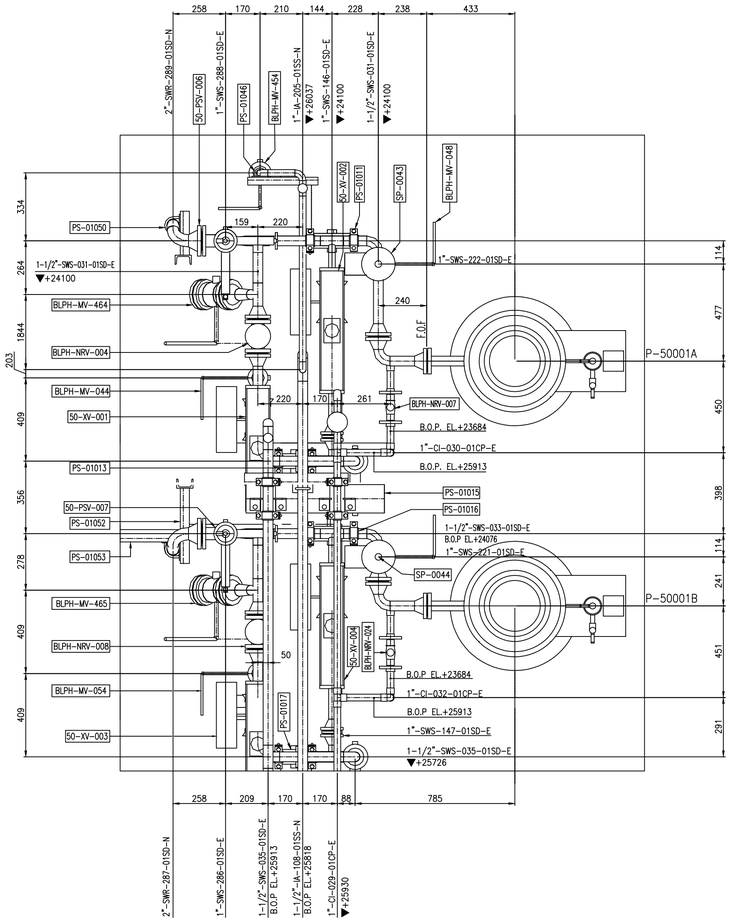

DETAIL–A

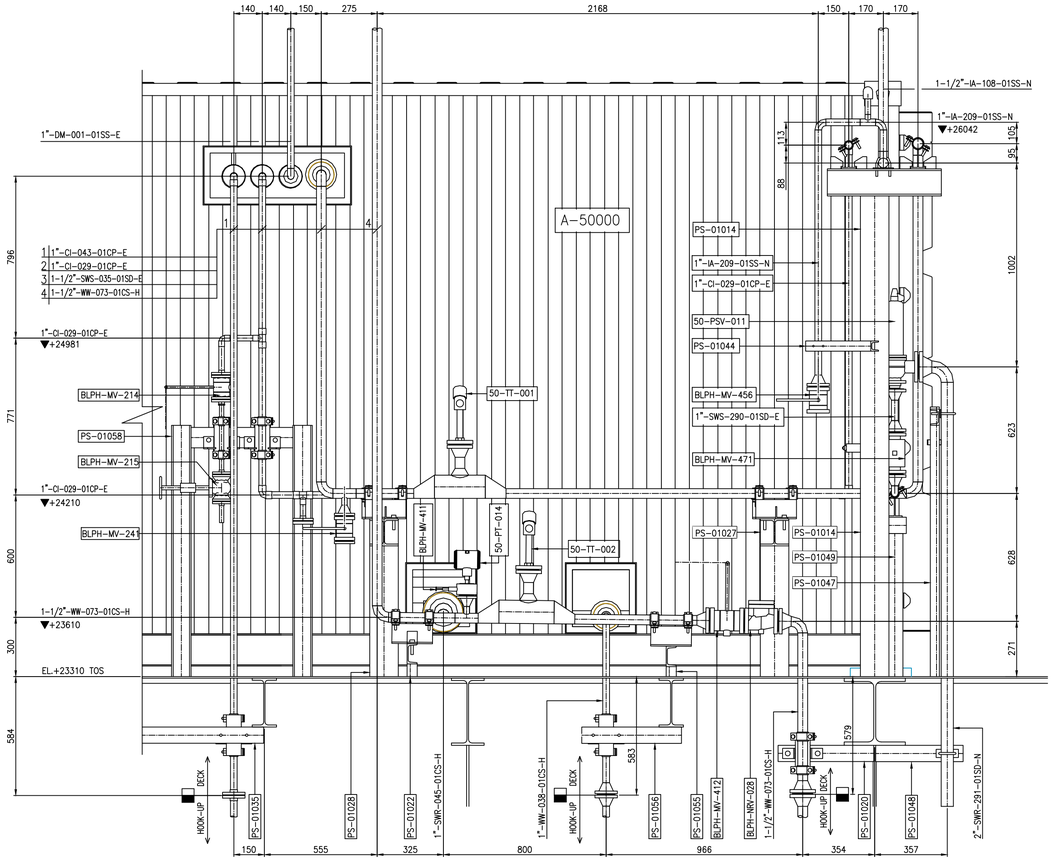

VIEW–B

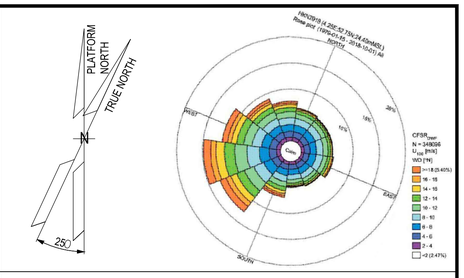

NOTES

1. ALL DIMENSIONS AND ELEVATIONS ARE IN mm UNLESS OTHERWISE NOTED.

LEGEND

	GENERAL ELEVATION–PIPE BOTTOM–VALVE CENTER LINE
	ELEVATION TO PIPE CENTERLINE
	ELEVATION TO BOTTOM FACE OF FLANGE
	ELEVATION TO TOP FACE OF FLANGE
B.O.P. EL.	BOTTOM OF PIPE
F.O.F. EL.	FACE OF FLANGE
BLPH–MV–400	TAG VALVE
PS–71001	TAG SUPPORT

DENOTES PLATED DECK — DENOTES OPEN GRATING


HOOK–UP — DECK

HOLDS

REFERENCE DOCUMENTS

123A90-DDL-PP-DS-70070	PLOT PLAN - LOWER & UPPER DECK
123A90-DDL-PP-DS-70071	PLOT PLAN - BELOW LOWER DECK
123A90-DDL-PP-DS-70072	PLOT PLAN - ELEVATION LOOKING NORTH & EAST
123A90-DDL-PP-DL-70049	PIPING GA - BELOW LOWER DECK (EL.+16500 TO EL.+22310)
123A90-DDL-PP-DL-70050 SH-1	PIPING GA - ABOVE LOWER DECK (EL.+22310 TO EL.+28170)
123A90-DDL-PP-DL-70051	PIPING GA - BELOW UPPER DECK (EL.+28170 TO EL.+30310)
123A90-DDL-PP-DL-71000	ISOMETRICS DRAWING AND LIST
123A90-DDL-PP-DL-72000	PIPING SUPPORT BOOK

KEY PLAN

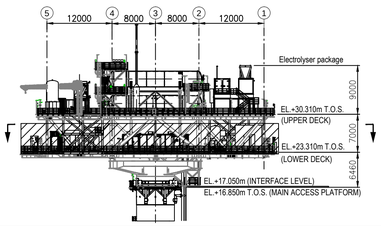

REV.	DATE	DRN	CHKD	APPD	DESCRIPTION
02	22/09/25	SPS	CBO	CGI	AS–BUILT (ASB)
01	07/11/24	MMA	CBO	DLO	ACCEPTED FOR CONSTRUCTION (AFC)
00	17/10/24	MMA	CBO	DLO	ISSUE FOR REVIEW (IFR)

CROSSWIND — ROSETTI MARINO

TITLE :
BASE LOAD POWER HUB (BLPH)
PIPING GENERAL ARRANGEMENT
ABOVE LOWER DECK (EL.+22310 TO EL.+28170)

CONTRACT NO./TITLE CW-I-WP4-2023-05/HOLLANDSE KUST NOORD WIND PARK			SCALE 1:75
DRAWN SPS	CHECKED C. BORTOLIN	APPROVED CGI	DATE 22/09/25
A1	DRAWING NO. 123A90–DDL–PP–DA–70050		SHEET 002 / REV. 02

File Name : 123A90-DDL-PP-DA-70050 Rev.02