



DRAWING NO. 123A90-DDL-ST-DD-90042

REV. 05

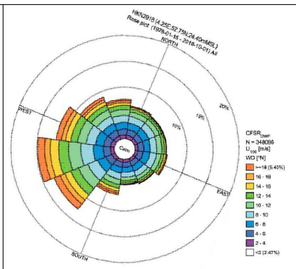


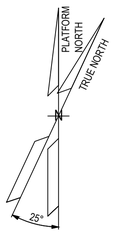

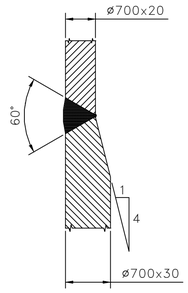

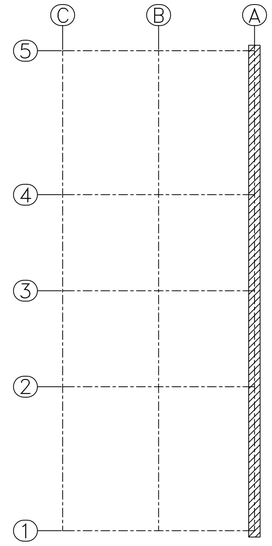

KEY PLAN
SCALE 1:250

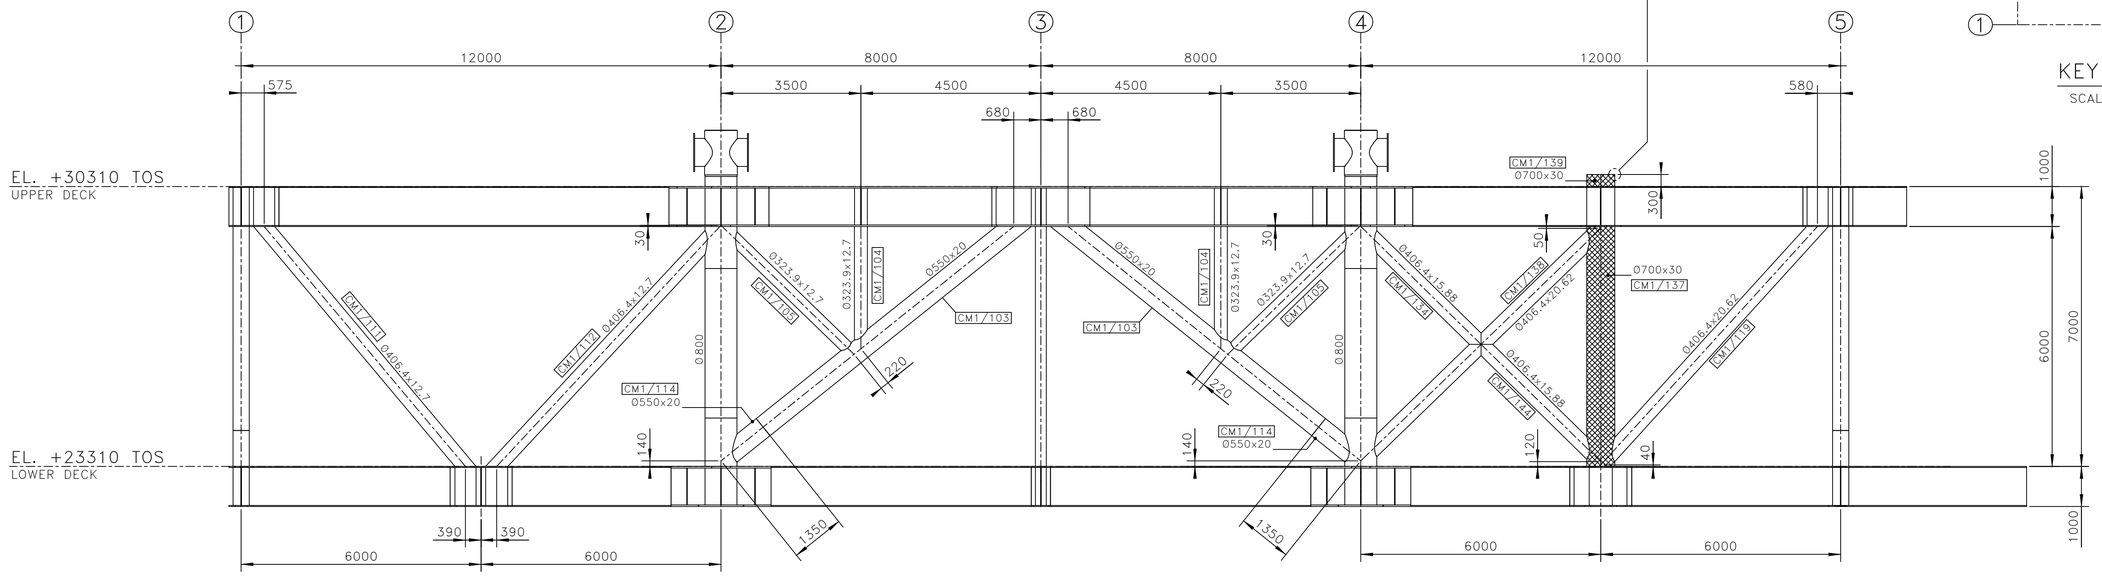

ROW–A
SCALE 1:75

NOTES

1 – ALL DIMENSIONS AND ELEVATIONS ARE IN MILLIMETERS U.N.O.
2 – ALL ELEVATIONS ARE REFERED TO C.D.

MATERIALS

ITEM IDENTIFICATION	MATERIAL DESIGNATION
Ø700x30	DC1–I–420–40_Z
Ø550x20	DC2–II–420–20
Ø323.9x12.7	DC3–II–X52–20
Ø406.4x12.7	DC3–II–X52–20
Ø406.4x15.88	DC3–II–X52–20
Ø406.4x20.62	DC3–II–X52–20

HOLDS

REFERENCE DRAWINGS

DWG No.	DESCRIPTION
123A90–DDL–ST–DD–90025	DRAWING LIST
123A90–DDL–ST–DD–90026	GENERAL NOTES
123A90–DDL–ST–DD–90027	WELDING GENERAL NOTES
123A90–DDL–ST–DD–90029	TUBULAR JOINTS – STANDARD WELDING DETAILS

TECON

REV.	DATE	DRN	CHKD	APPD	DESCRIPTION
05	22/09/25	SPS	AB	CGI	AS–BUILT (ASB)
04	24/06/24	SGR	AB	DLS	ACCEPTED FOR CONSTRUCTION (AFC)
03	25/03/24	SGR	AB	DLS	ACCEPTED FOR CONSTRUCTION (AFC)
02	15/02/24	SGR	AB	DLS	ACCEPTED FOR CONSTRUCTION (AFC)
01	20/12/23	SGR	AB	DLS	ACCEPTED FOR CONSTRUCTION (AFC)

CROSSWIND

ROSETTI MARINO

TITLE :
BASE LOAD POWER HUB (BLPH)
TOPSIDE – PRIMARY STEEL
ELEVATION AT ROW –A–

CONTRACT NO./TITLE CW–I–WP4–2023–05/HOLLANDSE KUST NOORD WIND PARK | SCALE 1:75

DRAWN SPS | CHECKED A.BALZAROTTI | APPROVED CGI | DATE 22/09/25

A1 | DRAWING NO. 123A90–DDL–ST–DD–90042 | SHEET 001 | REV. 05

File Name : 123A90–DDL–ST–DD–90042_05.dwg